REV.	CHANGE	INIT.	DATE

NOTES:

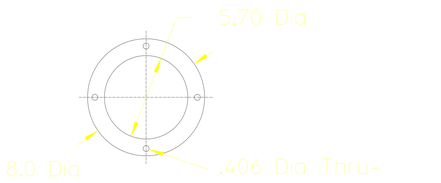

PLATE- Retaining

Material- 1/4 SS Plate

LUSBL_14

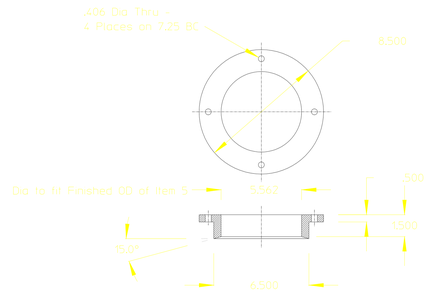

GLAND - Packing

Material - Delrin

LUSBL_17

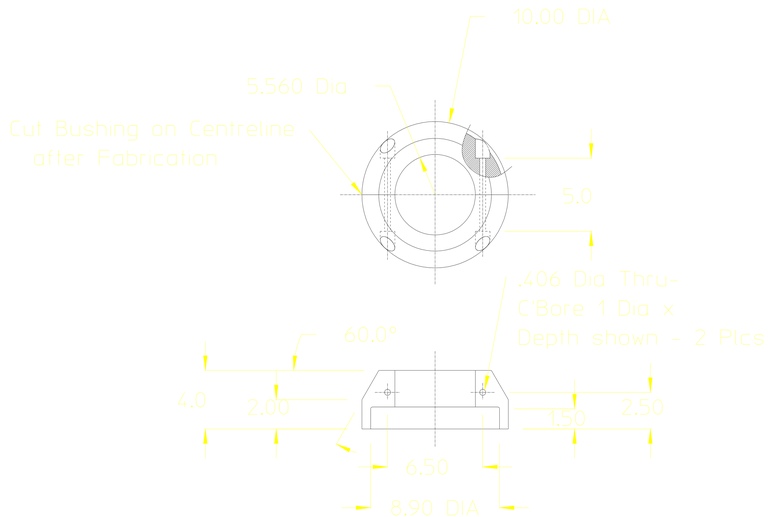

BUSHING - Split

Material - Delrin

LUSBL_15

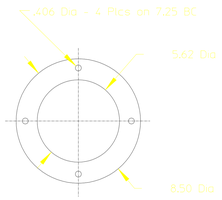

RING - Backing

Material - 1/4 SS Plate

LUSBL_18

ITEM 19 Packing- 1/2 Sq Teflon Yarn

ITEM 20 Drive Gear - BOSTON Worm Gear Flanged Reducer
- Size 718 -1/2 HP - 30 : 1 Ratio
- Model SRF718-30-B5-J
- Motor 1/2 HP-1750 RPM- 3 Phase-460 volt-60Hertz-TEFC
Cat # FUTF-B

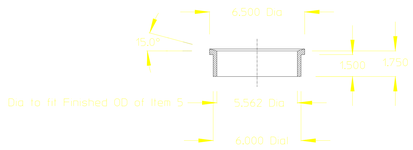

SLEEVE - Packing

Material - Delrin

LUSBL_16

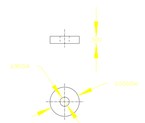

ROLLER-Guide

4-Off - Delrin

LUSBL_21

BUSHING-Guide

4-Off - 304 SS

LUSBL_22

					-101 FINAL ASSEMBLY				
			-101	DETAIL NO.	DESCRIPTION		MAT'L	ZONE	

TOLERANCES UNLESS SPECIFIED OTHERWISE DO NOT SCALE UNITS INCHES – DEGREES	DRAWN BY: D.M.BAYLIS	DATE: 6/21/95	MBARI 160 CENTRAL AVENUE PACIFIC GROVE, Ca. 93950
	ENGINEER: D.M.BAYLIS	DATE: 6/21/95	
FRACTIONS - +/- 1/16 .X - +/- .1 .XX - +/- .01 .XXX - +/- .005 ∠ - +/- .5°	CHECKED:	DATE:	DRAWING TITLE: DETAIL PARTS ITEMS 14-22
	APPROVED:	DATE:	
	APPROVED:	DATE:	
	APPROVED:	DATE:	DRAWING NUMBER: LUSBL_14-22 REV. SHEET: of