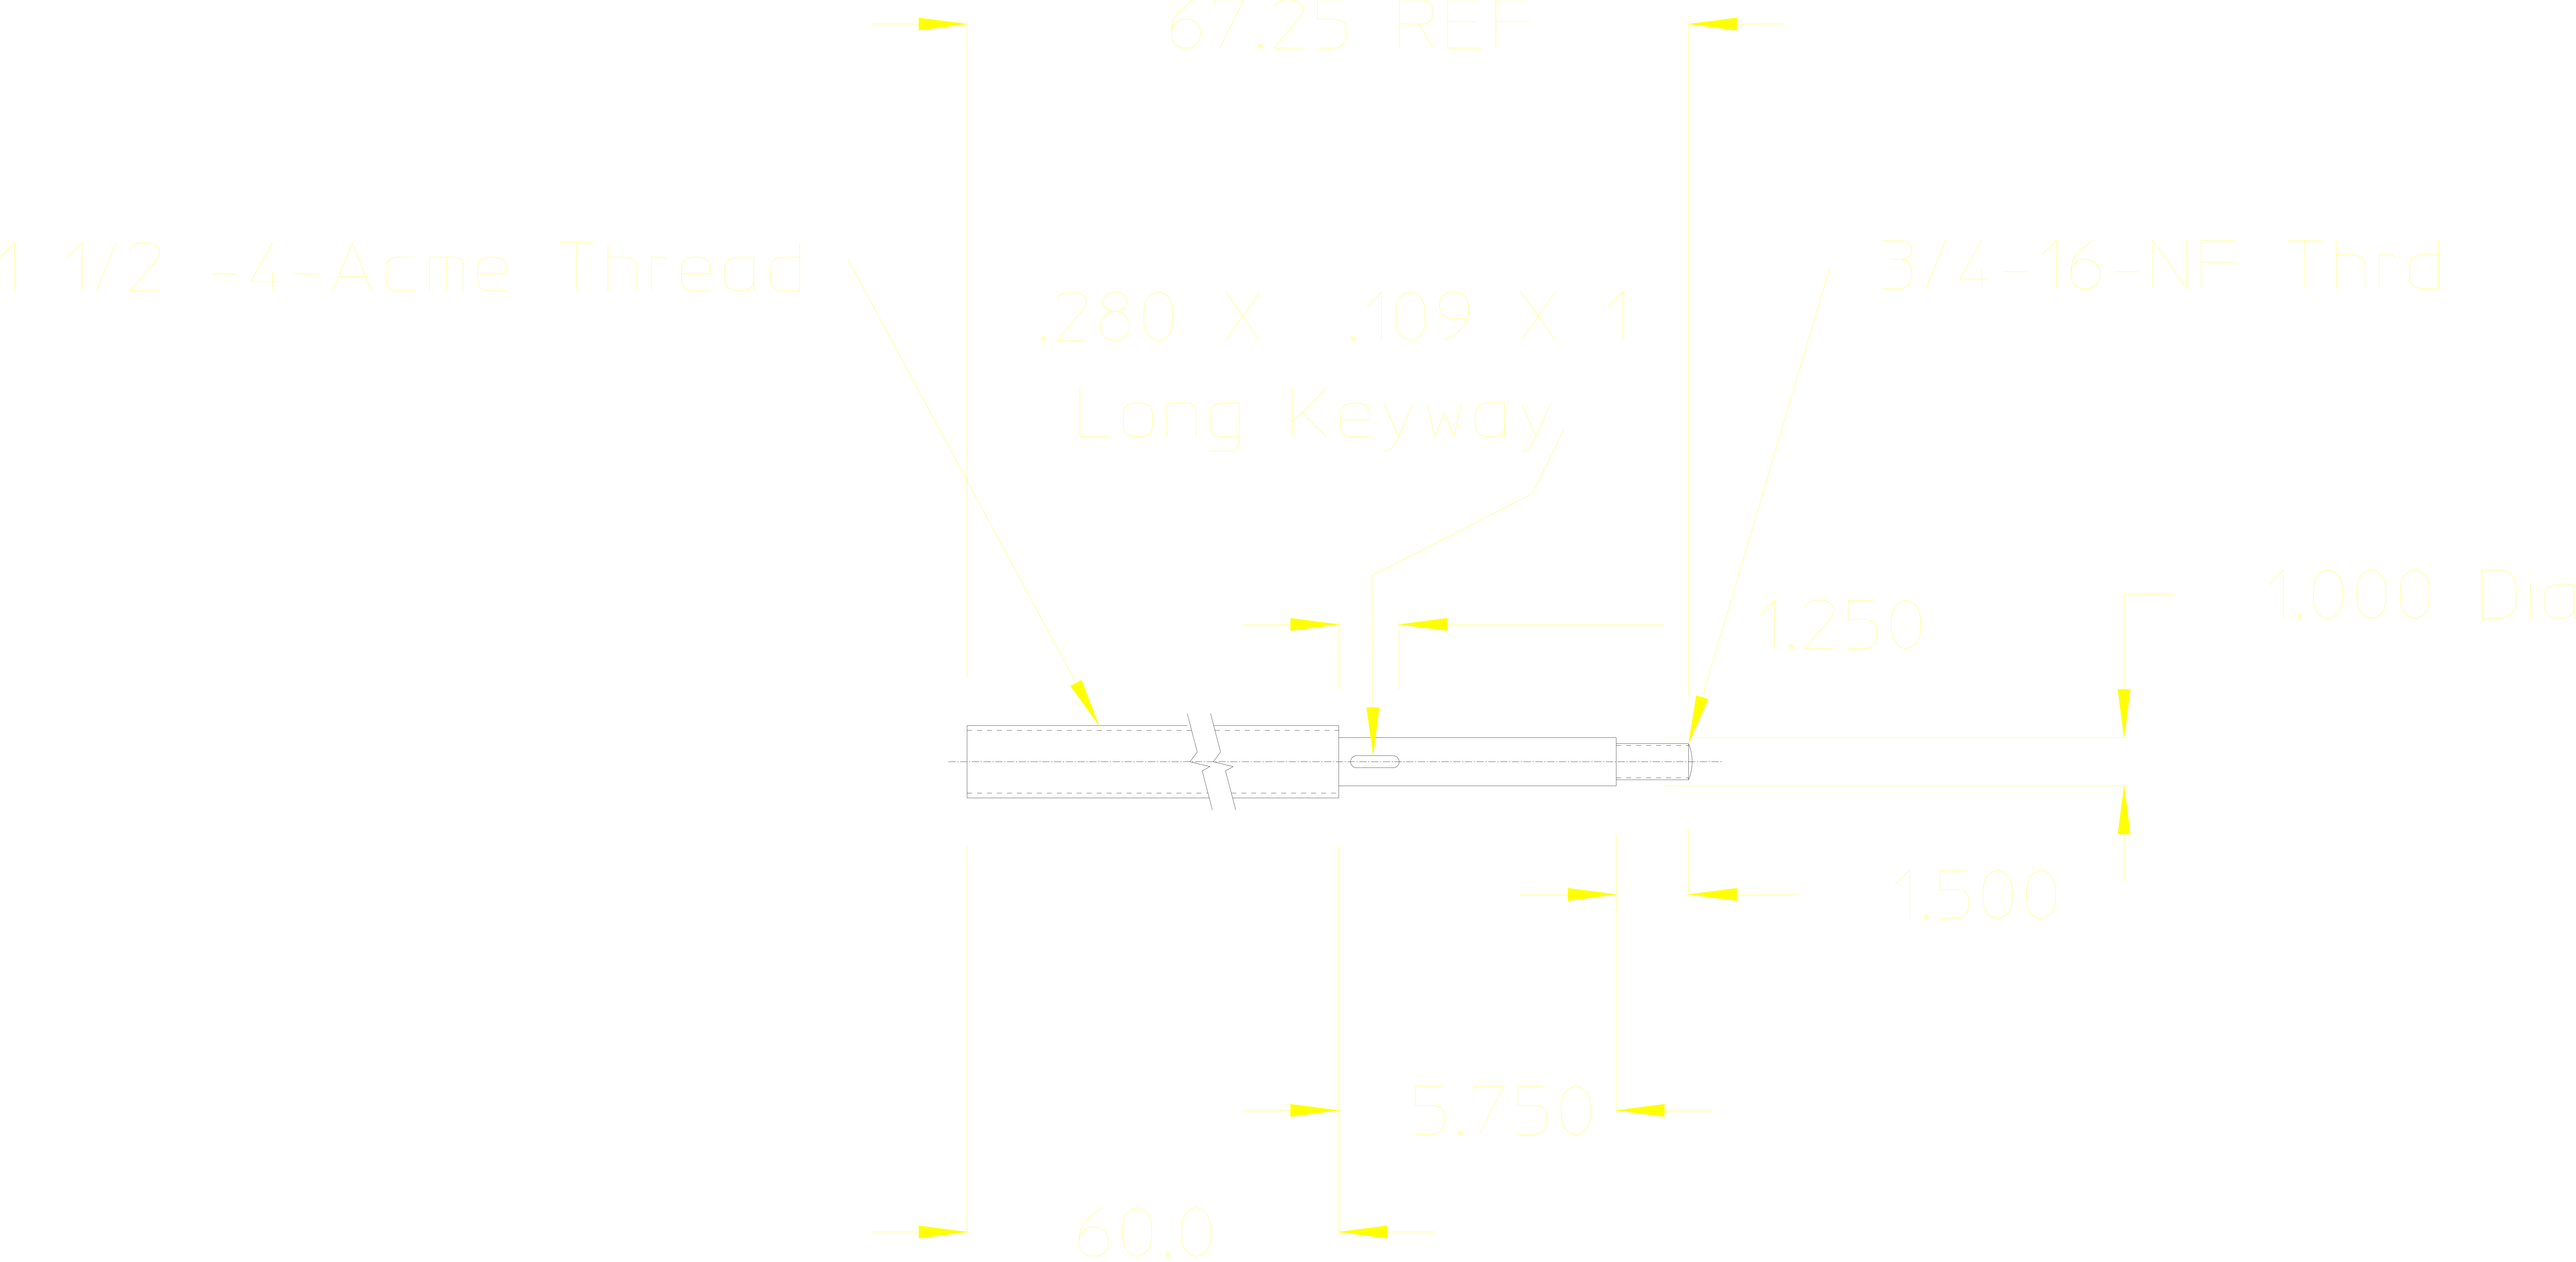

Screw

Material-304 SS

LUSBL_10