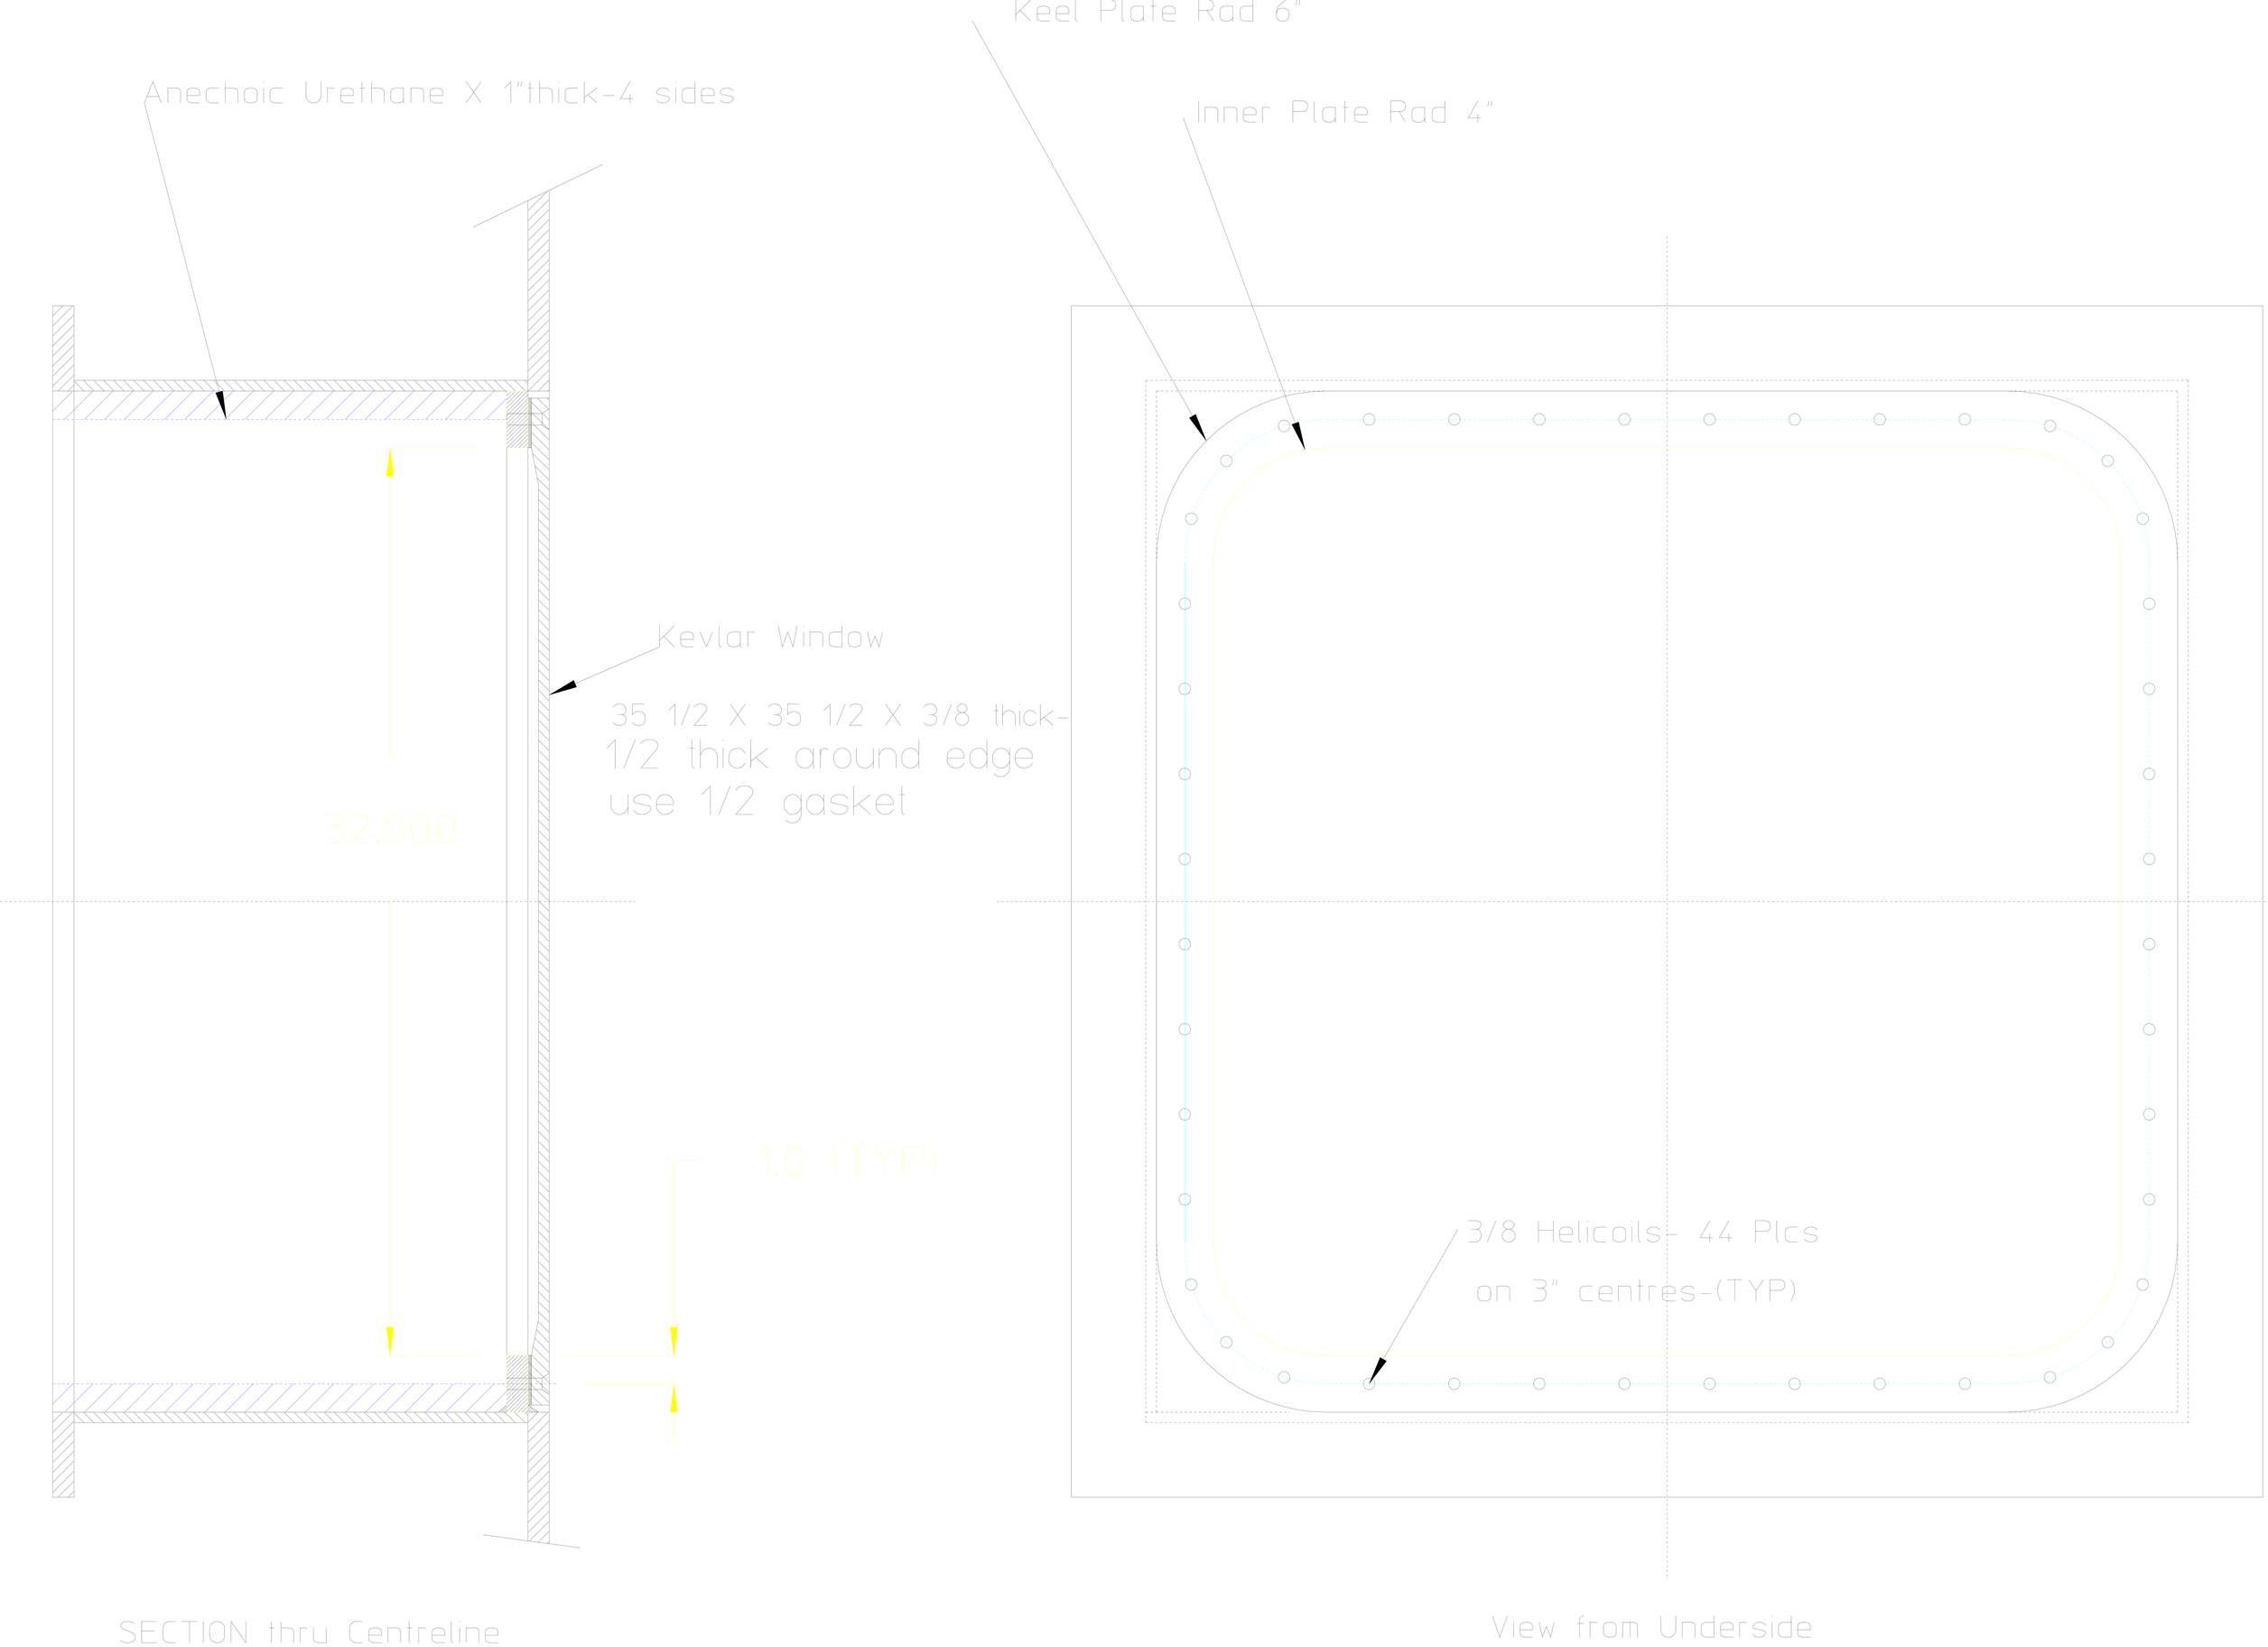

36"square Transducer Compaartment
TYPICAL Frames 9/10

See SOS Dwg B-22 for further details

Scale-1:4

Trans_10