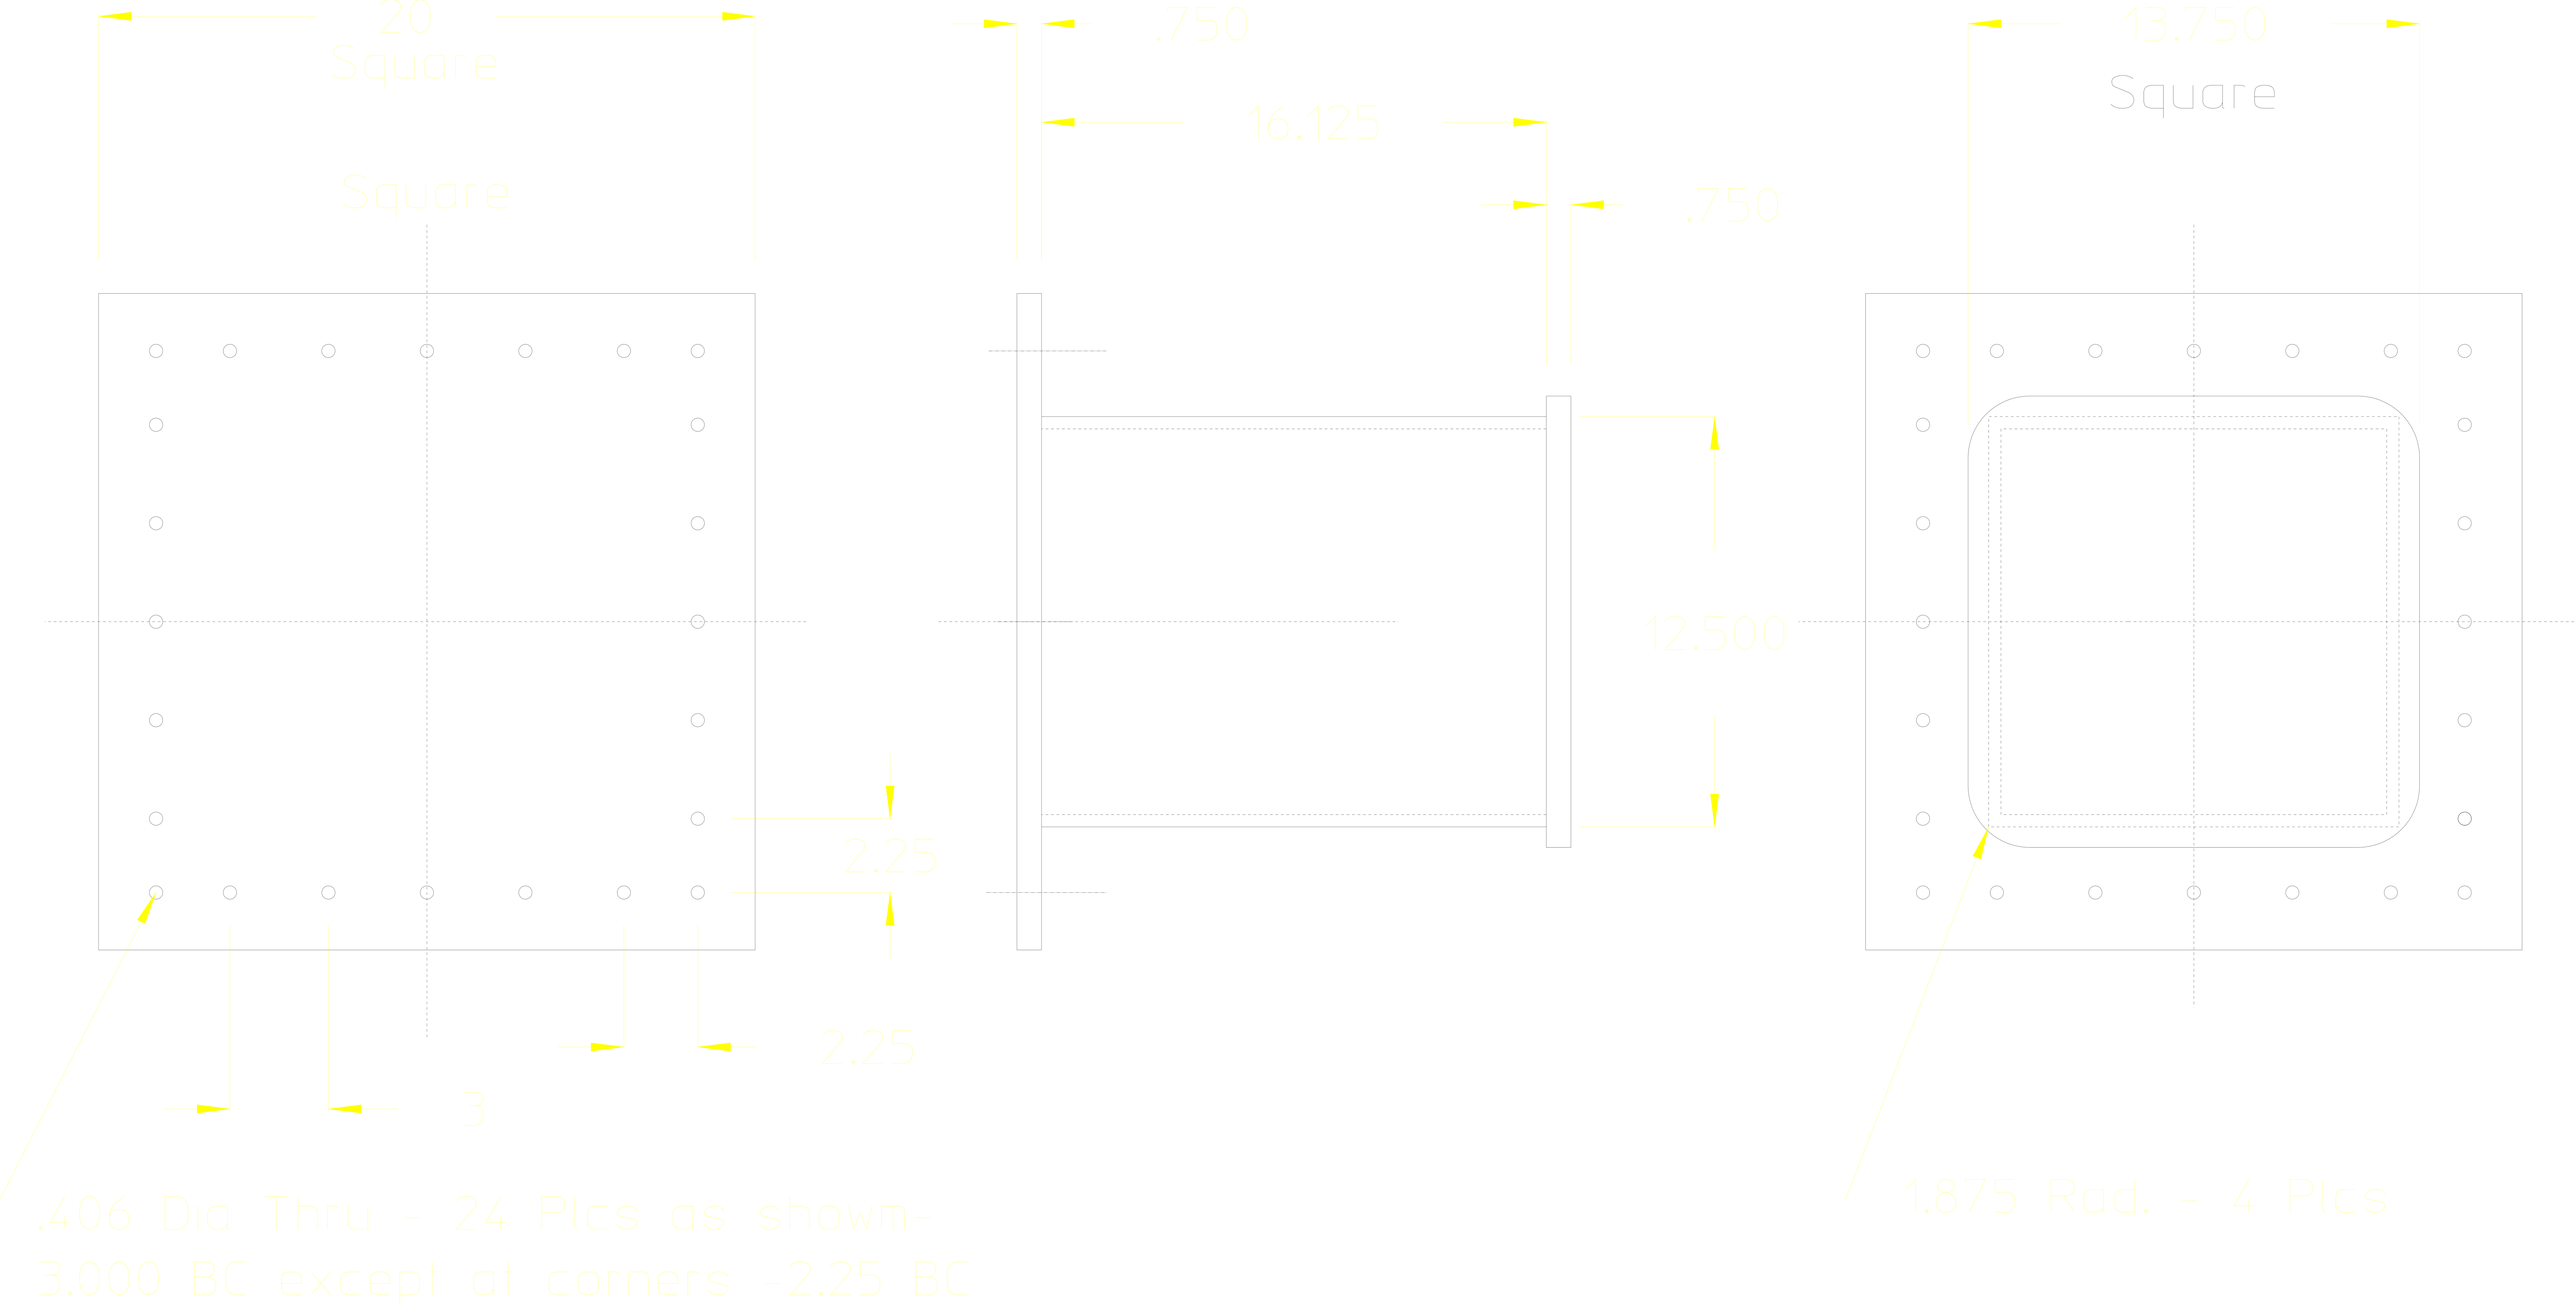

Plug -14" Sq Compartment

5086 Aluminum

Scale 1:4

Trans_12