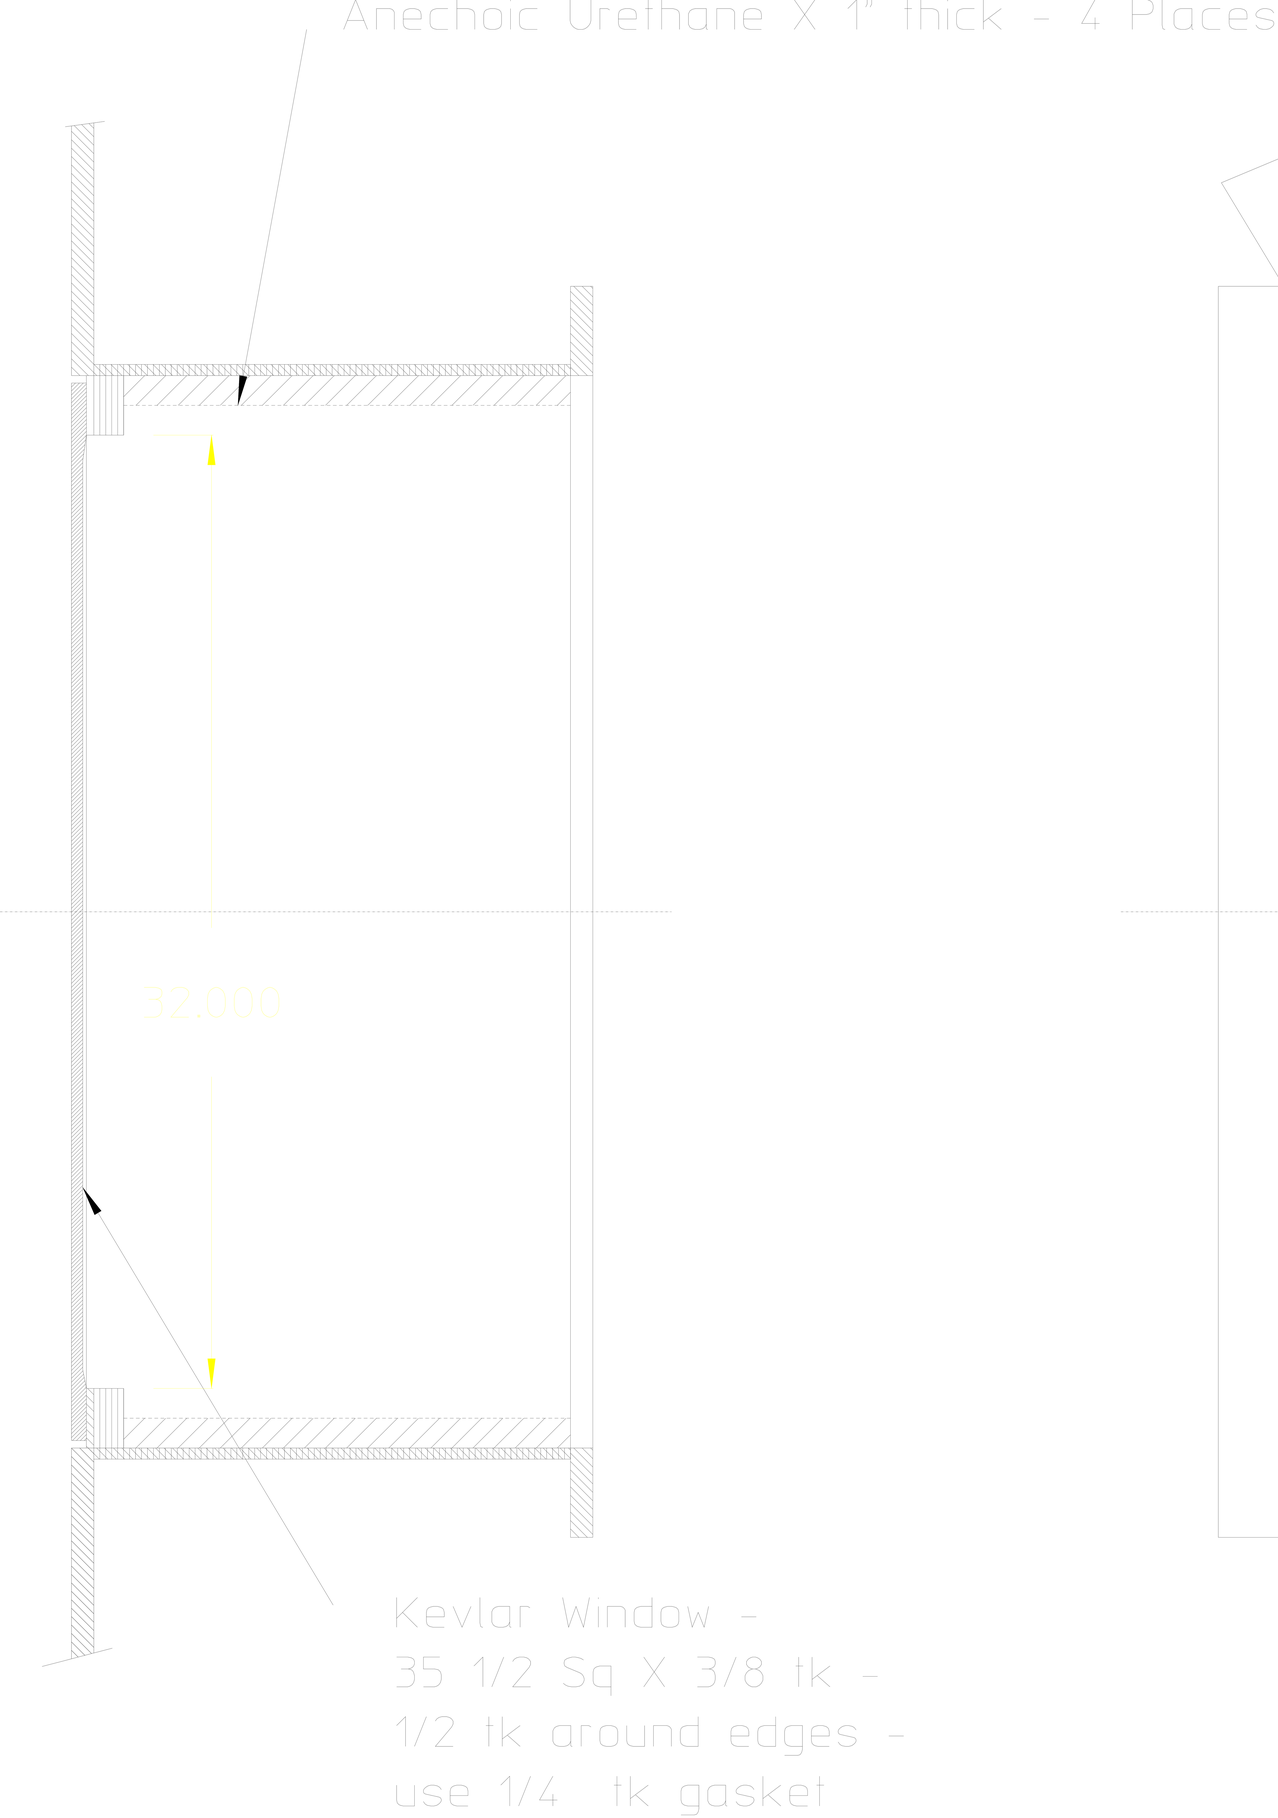

SECTION thru Centre Line

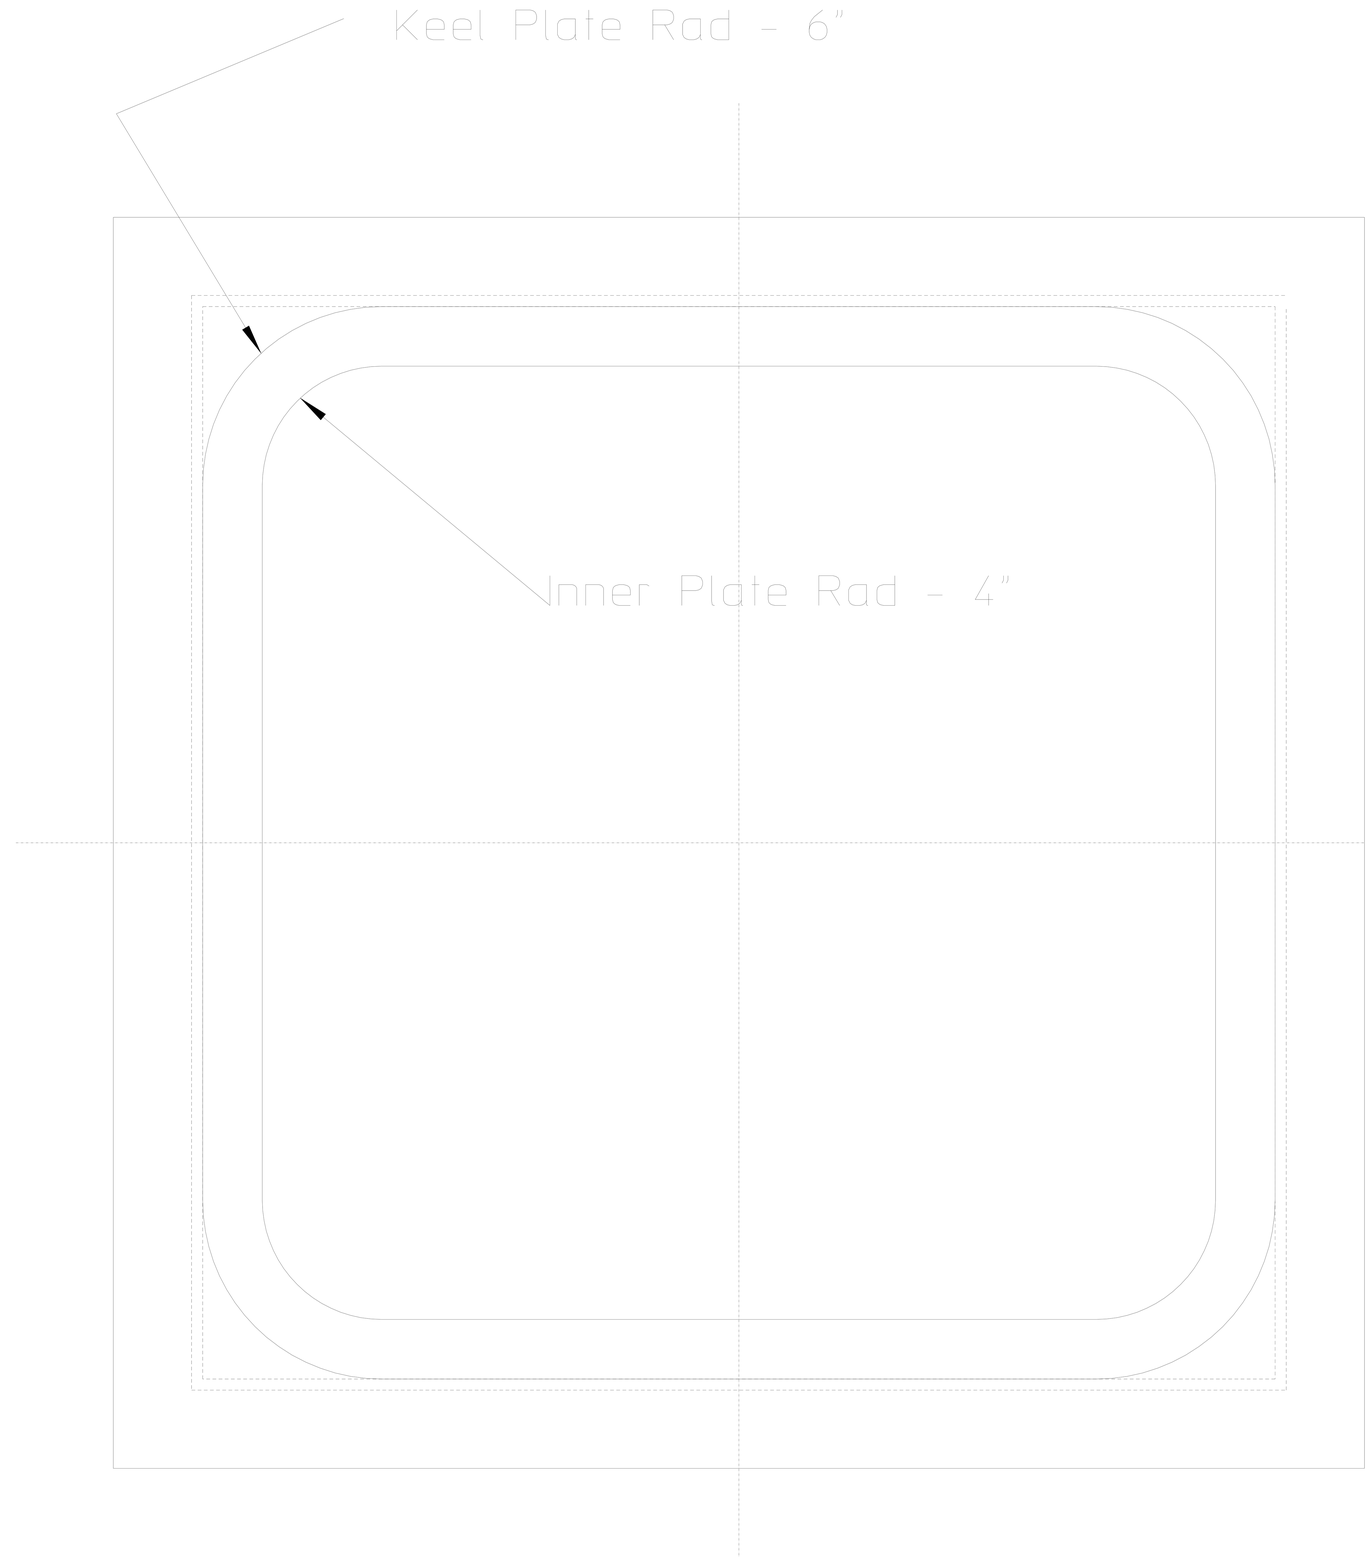

36" Square Transducer Compartment

TYP Frames 9/10

See SOS Dwg B22 For further details

Trans_13