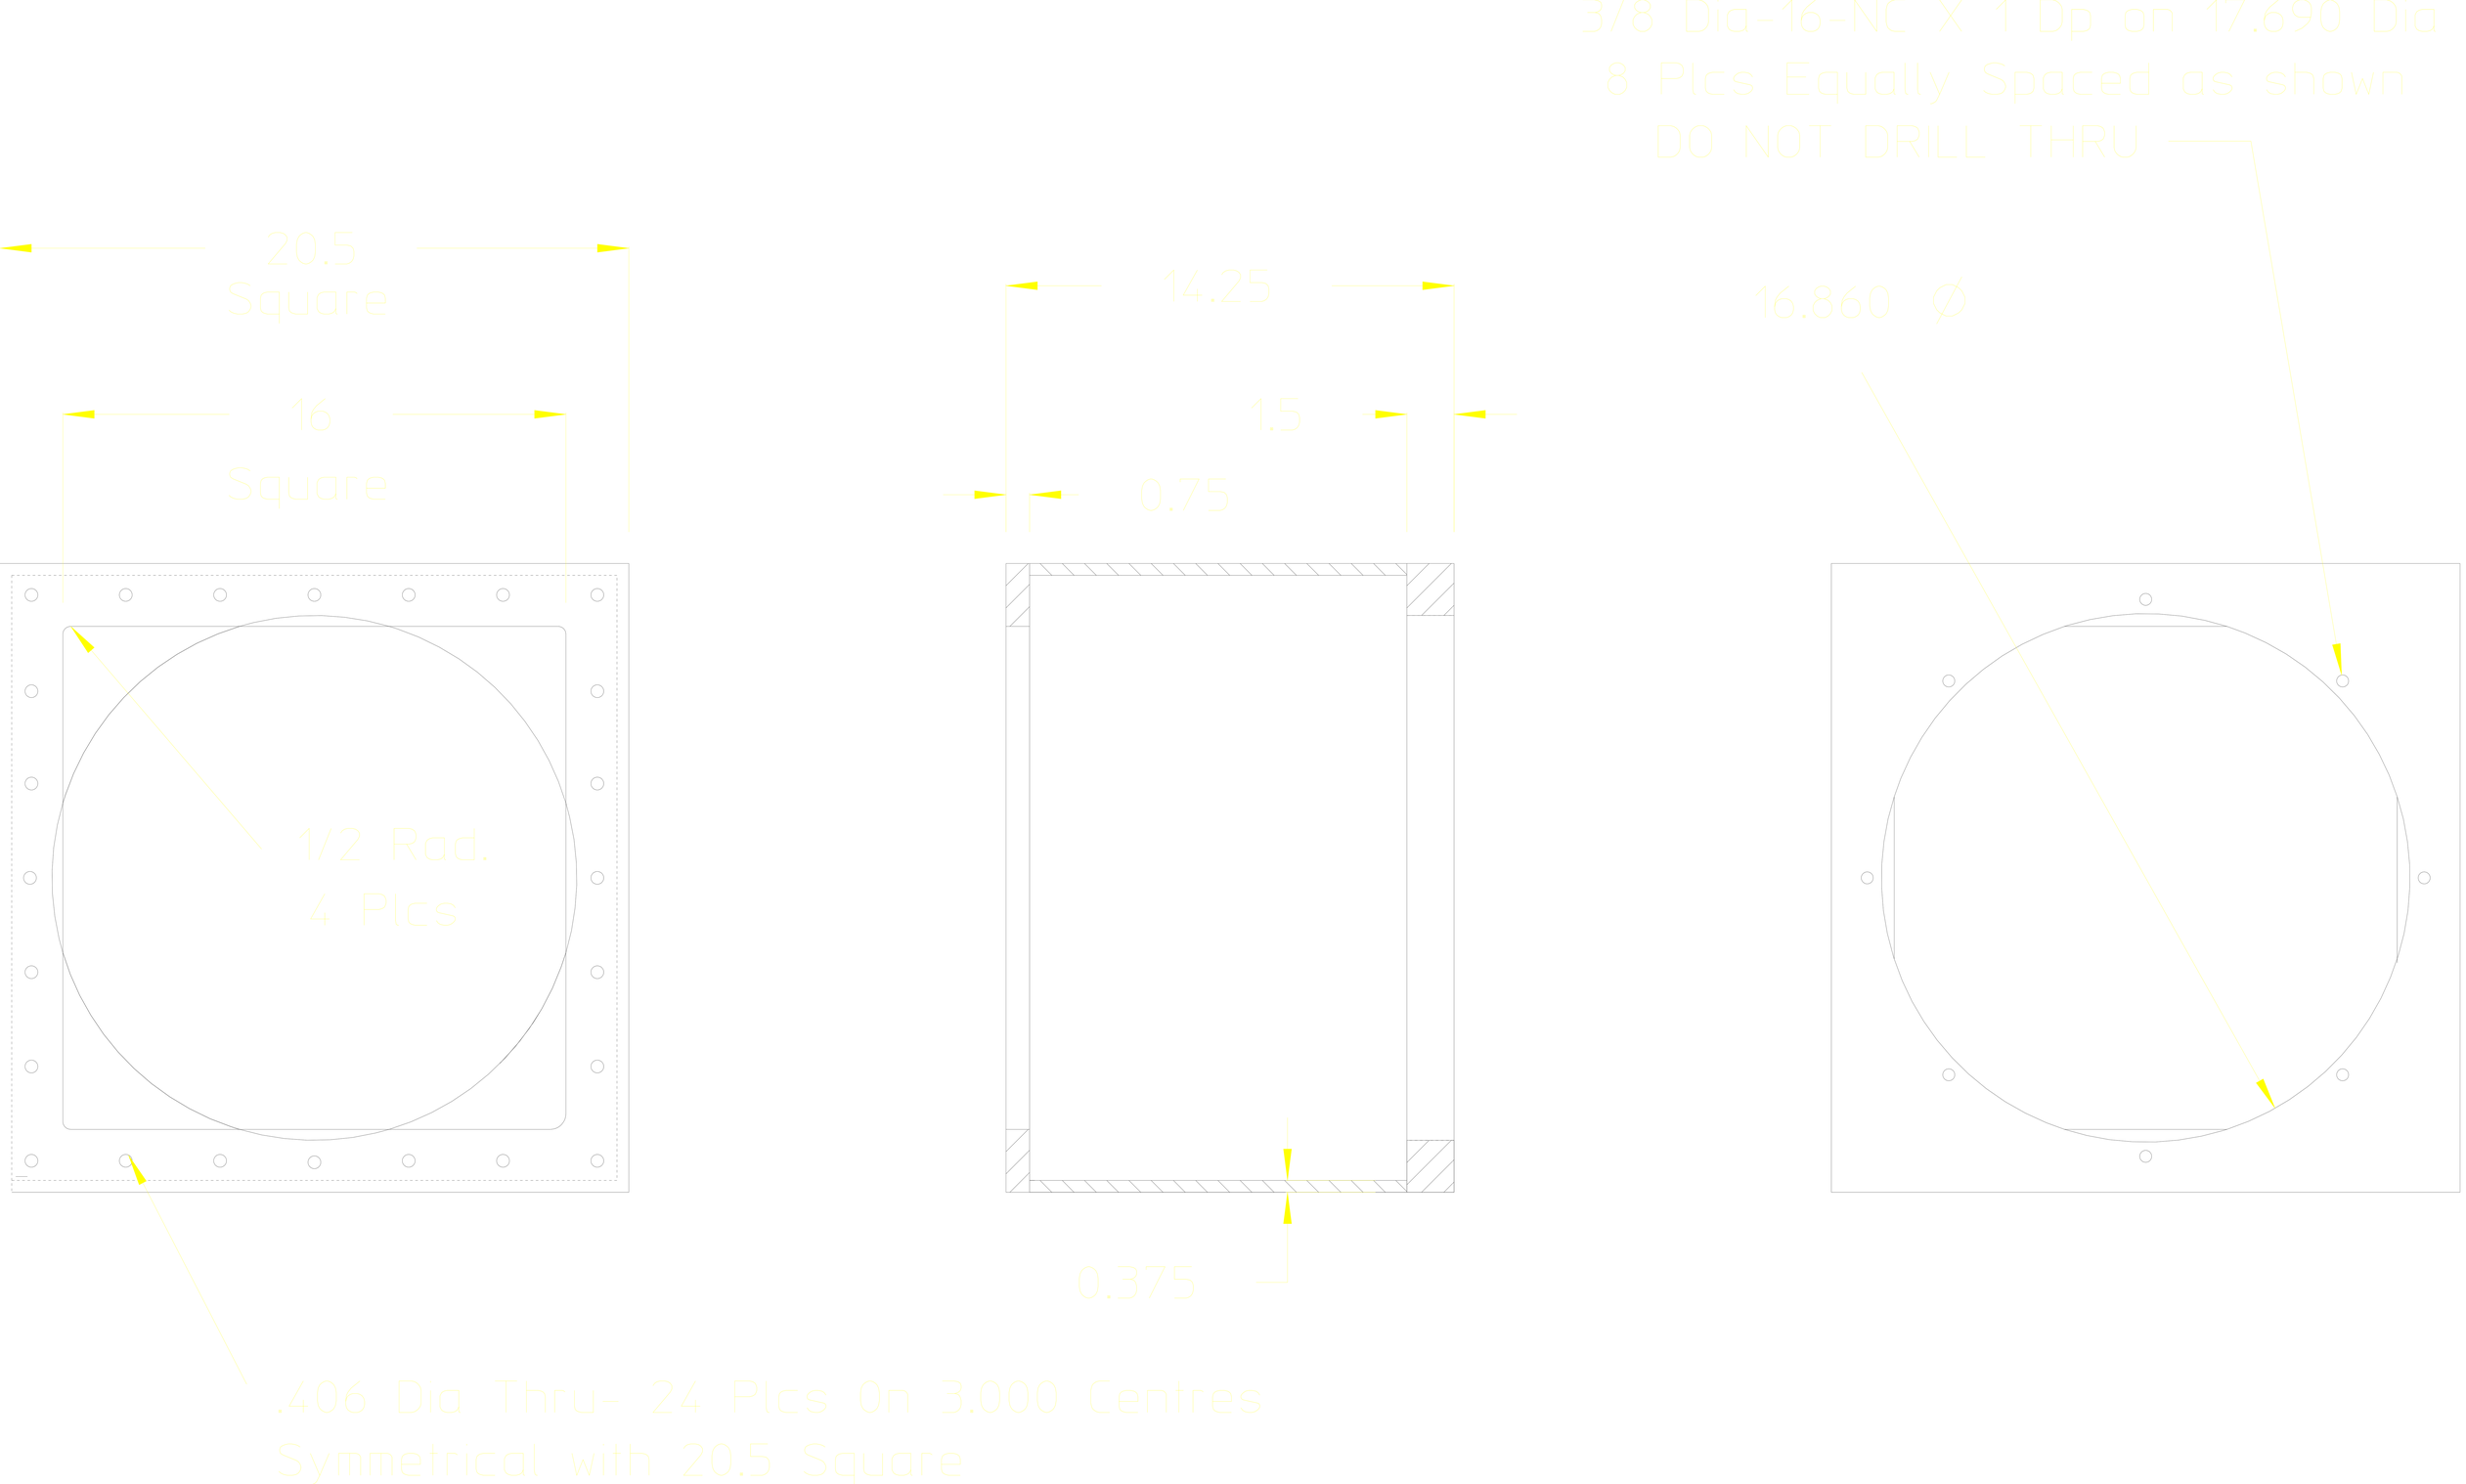

TRANSDUCER MOUNTING HOUSING

SIMRAD ES 38-B

5086 Aluminum

Scale-1:4

Trans_3