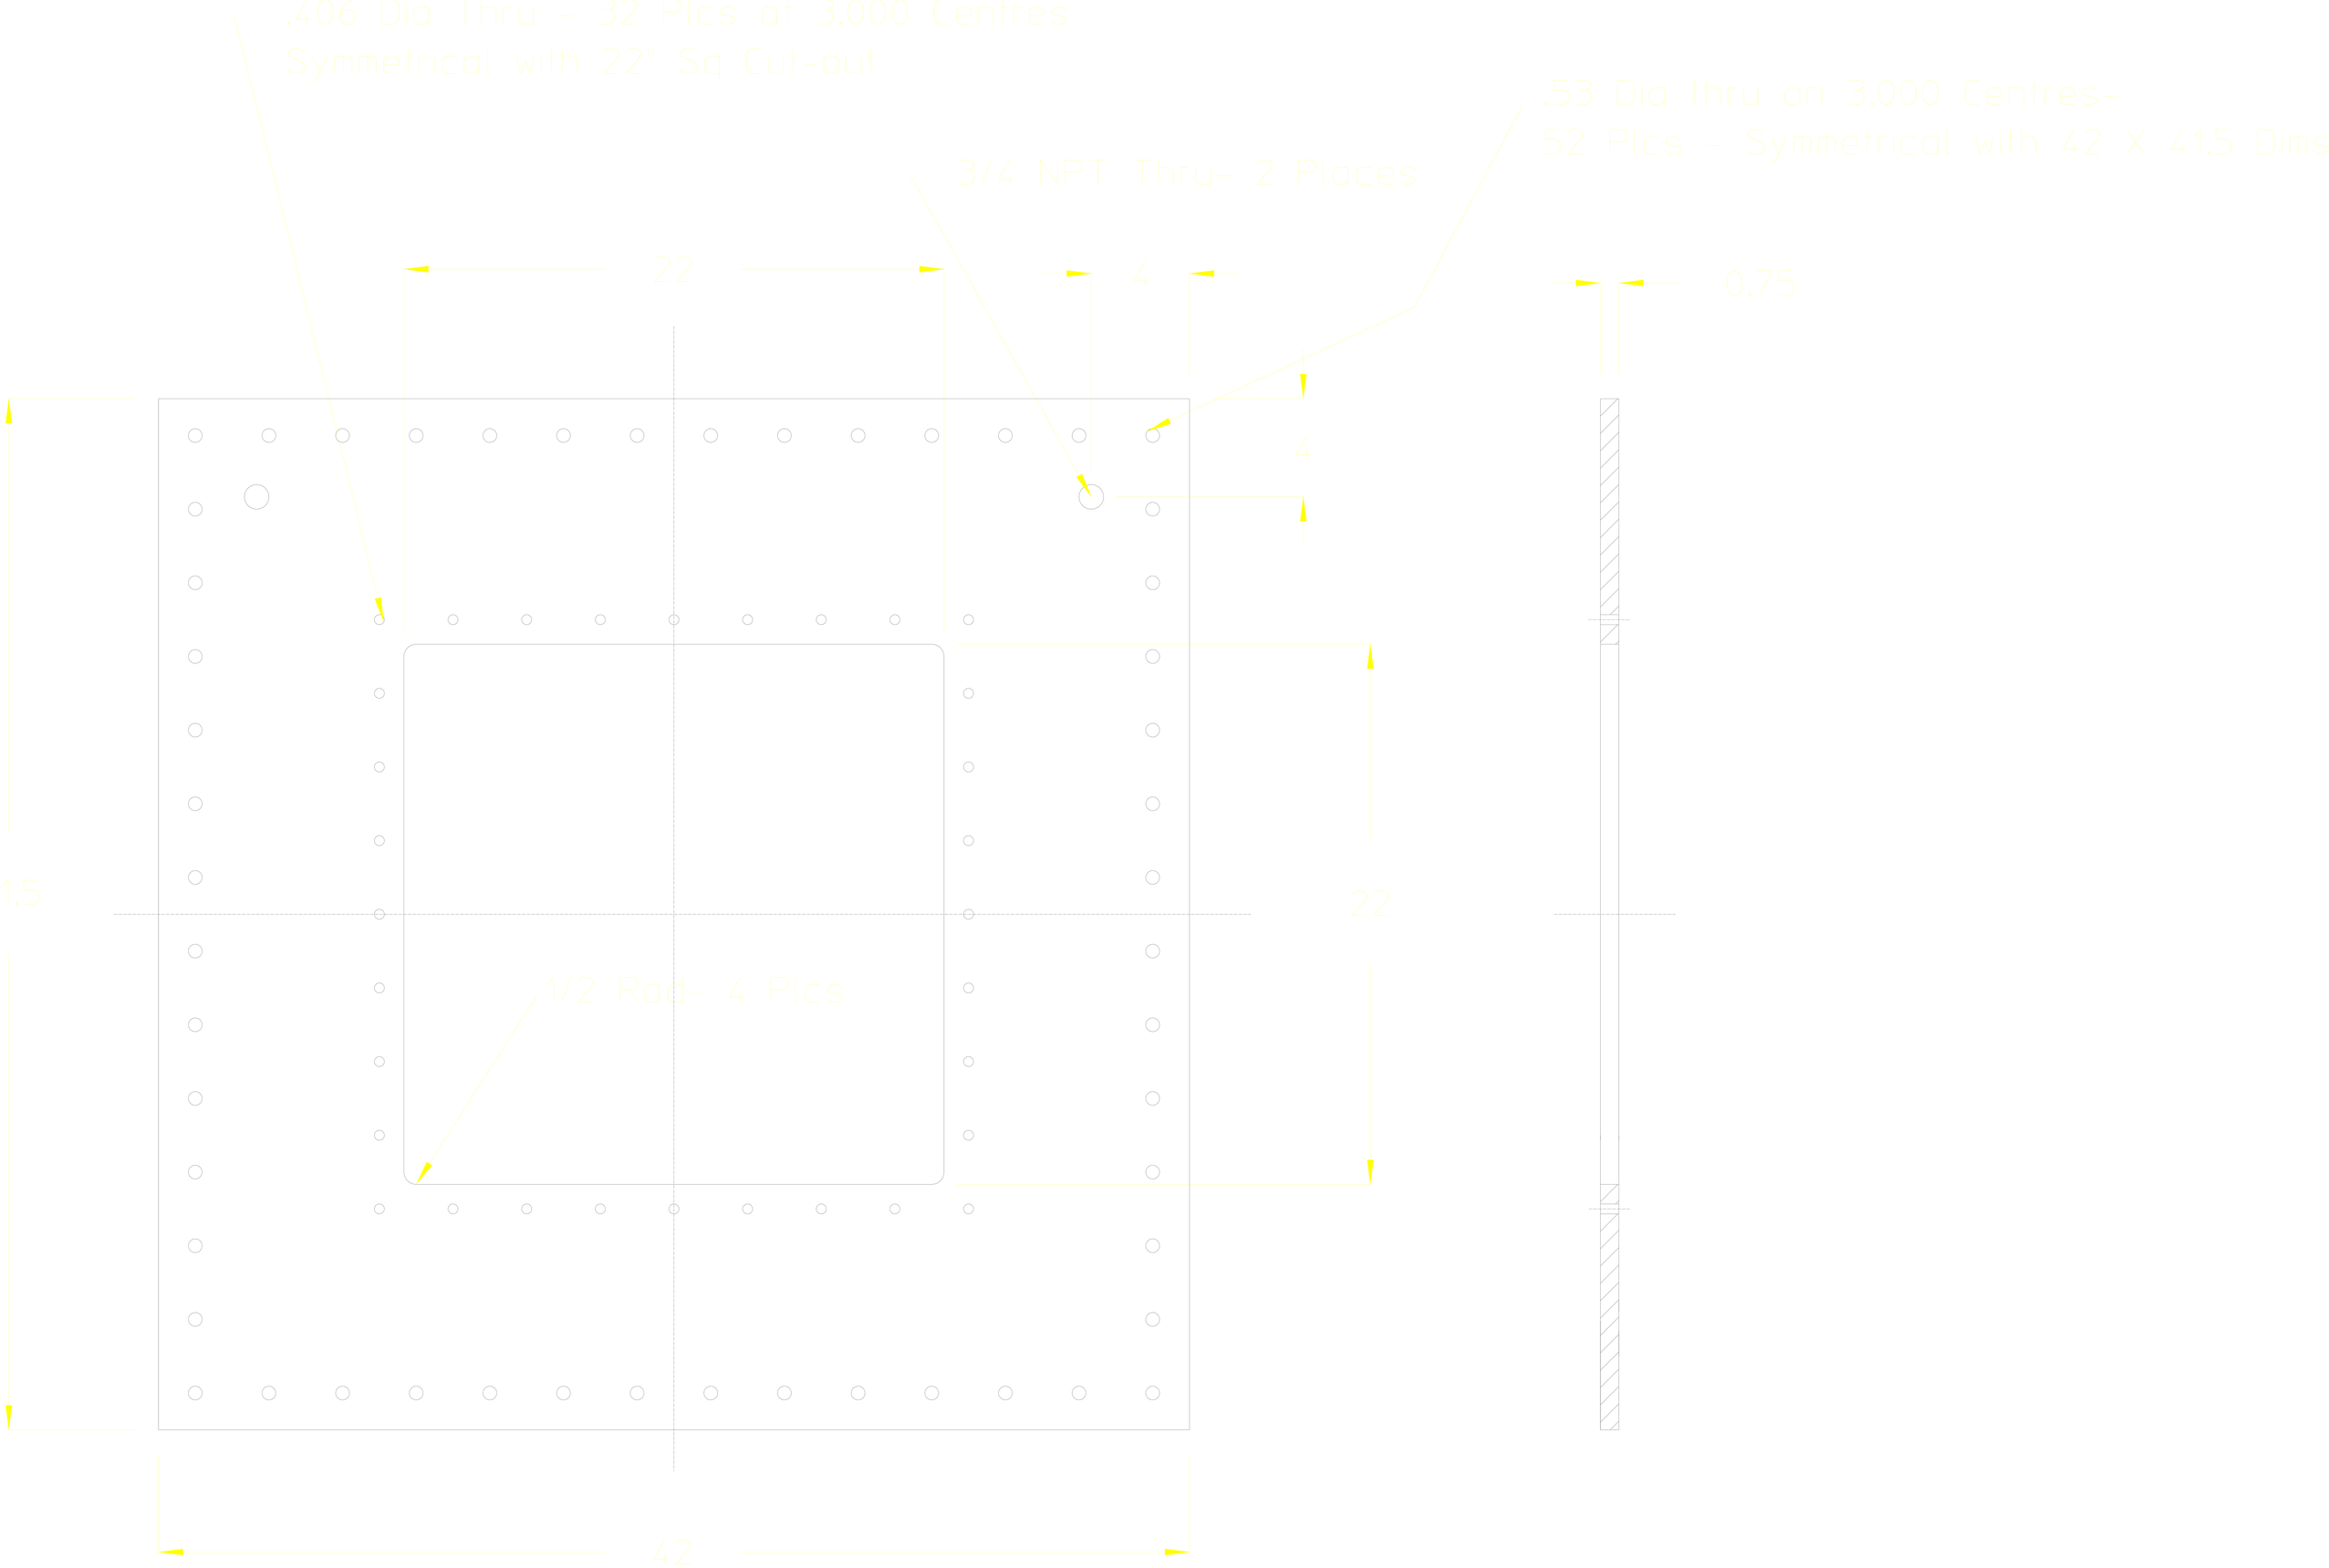

COVER PLATE - Simrad 18-11

5086 Aluminum

Trans_4