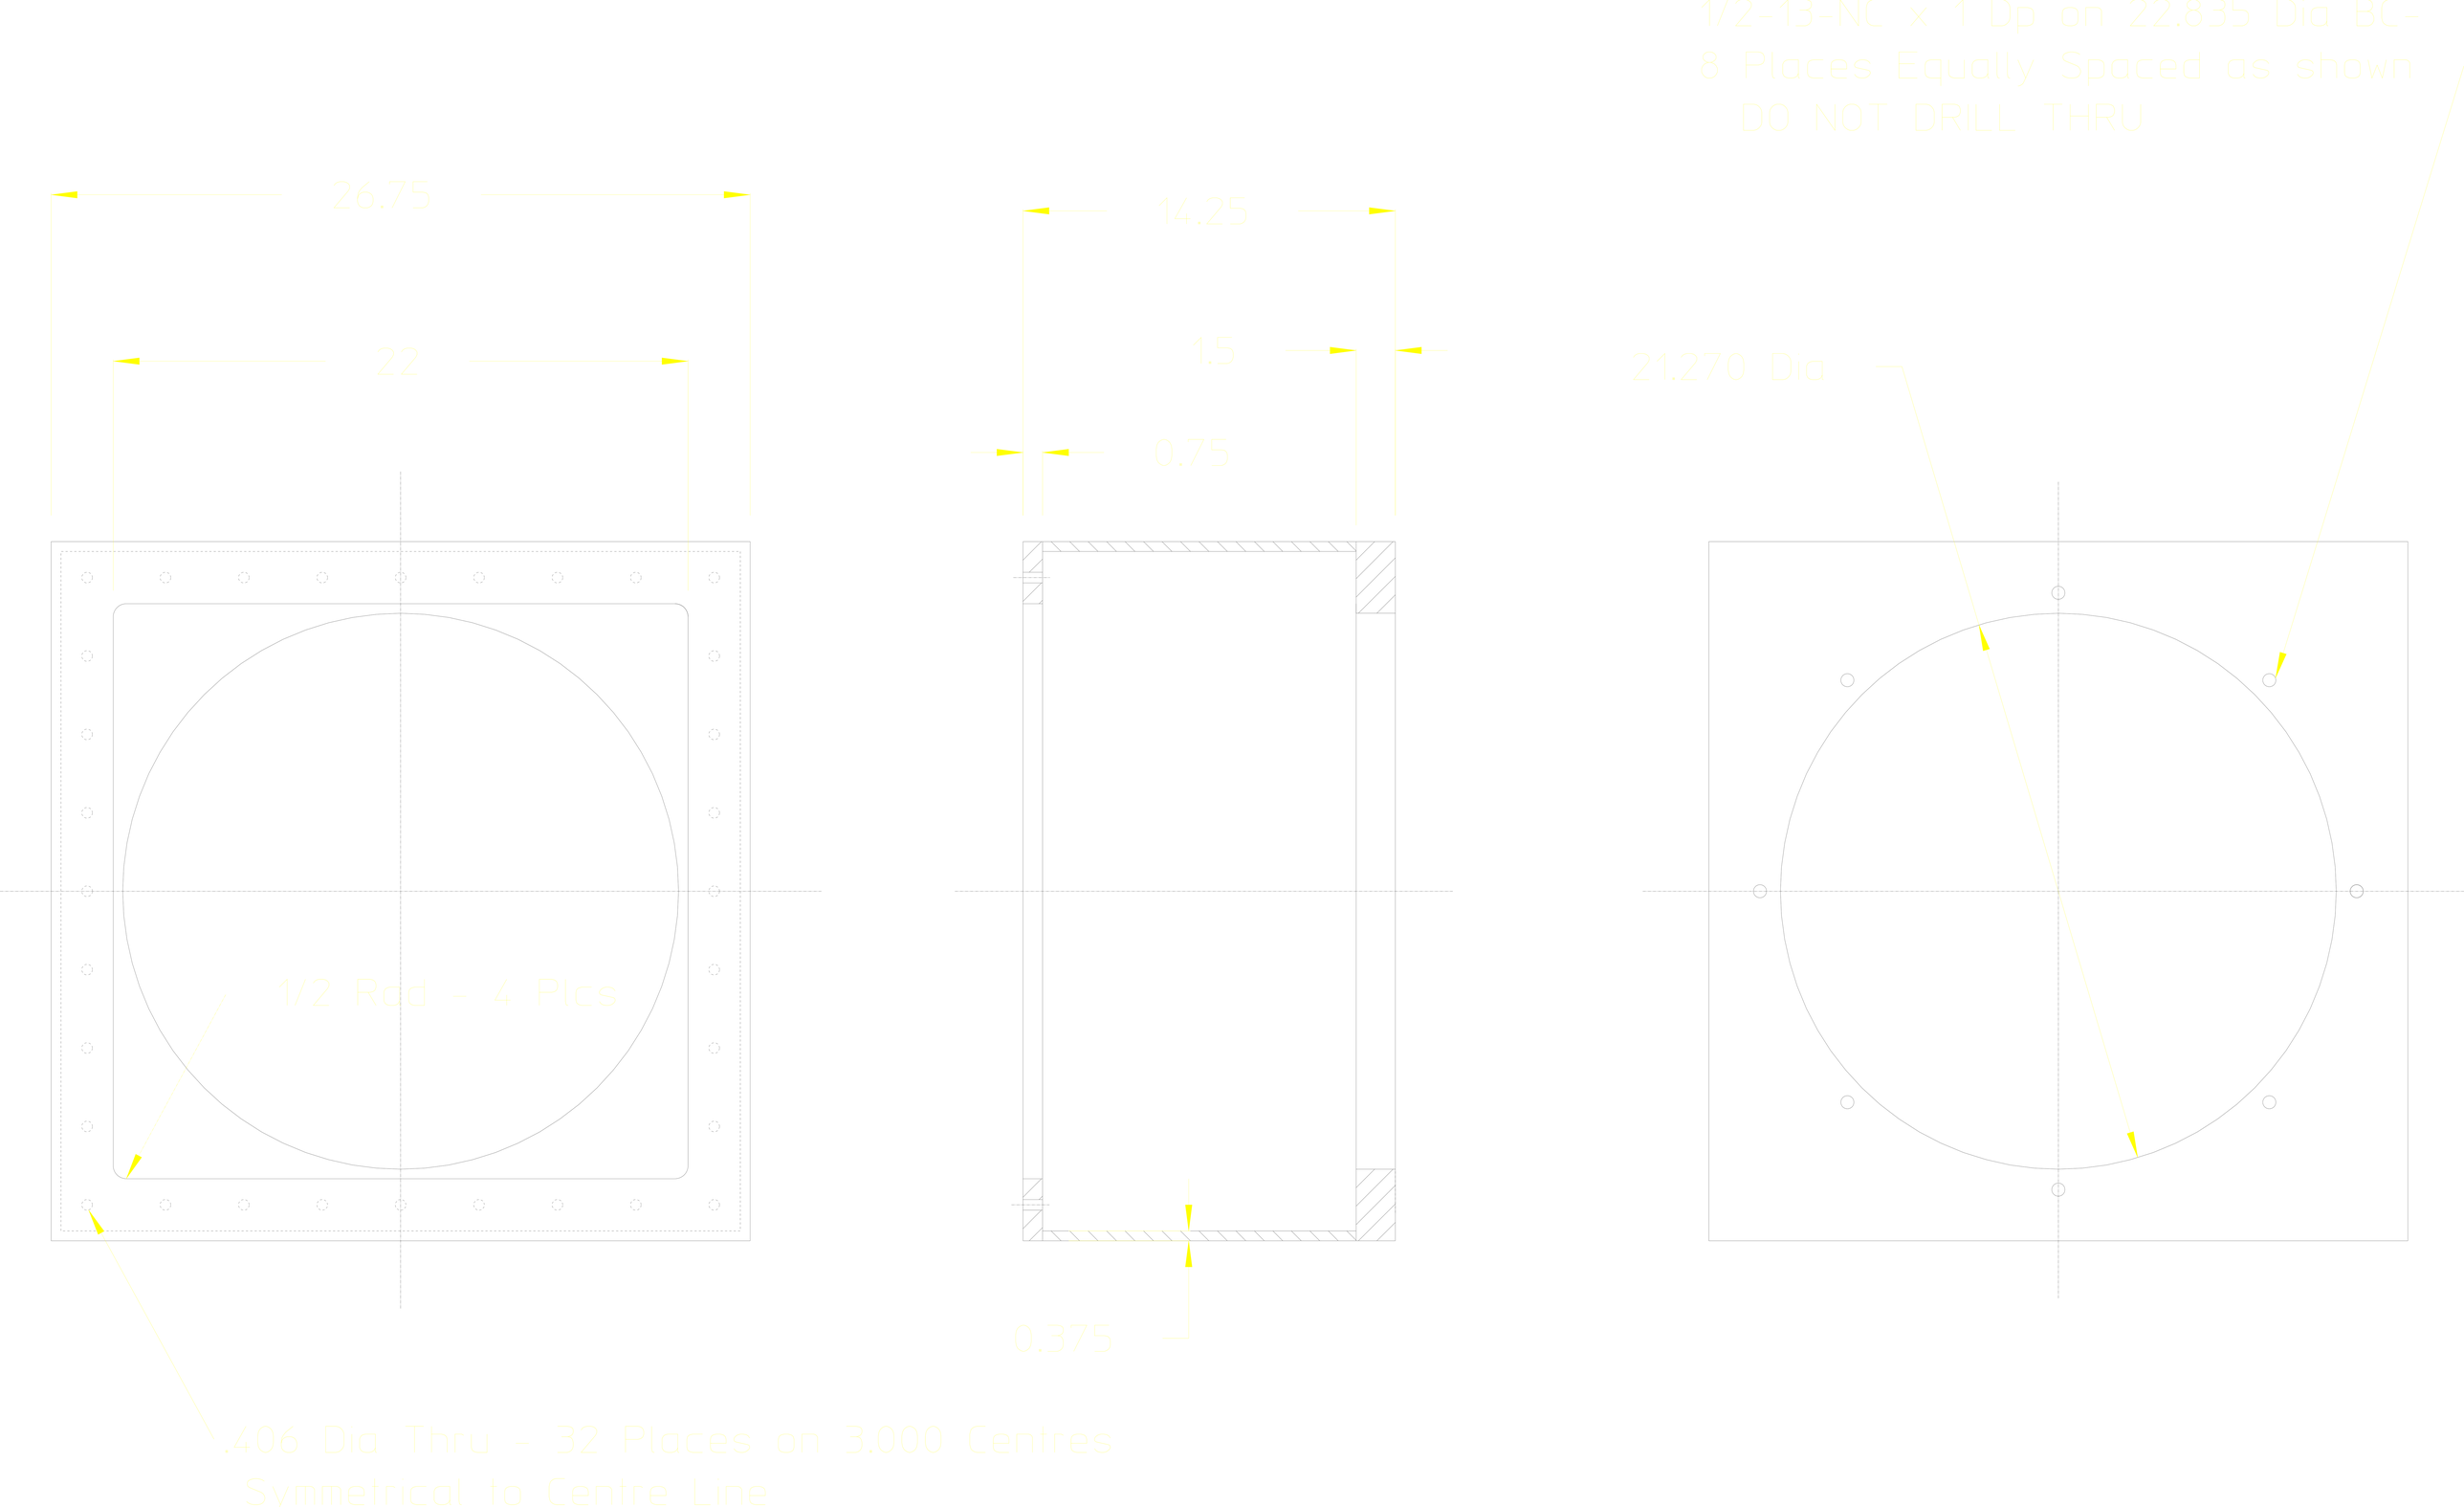

TRANSDUCER MOUNTING HOUSING-Simrad 18-11

5086 Aluminum

Trans 5