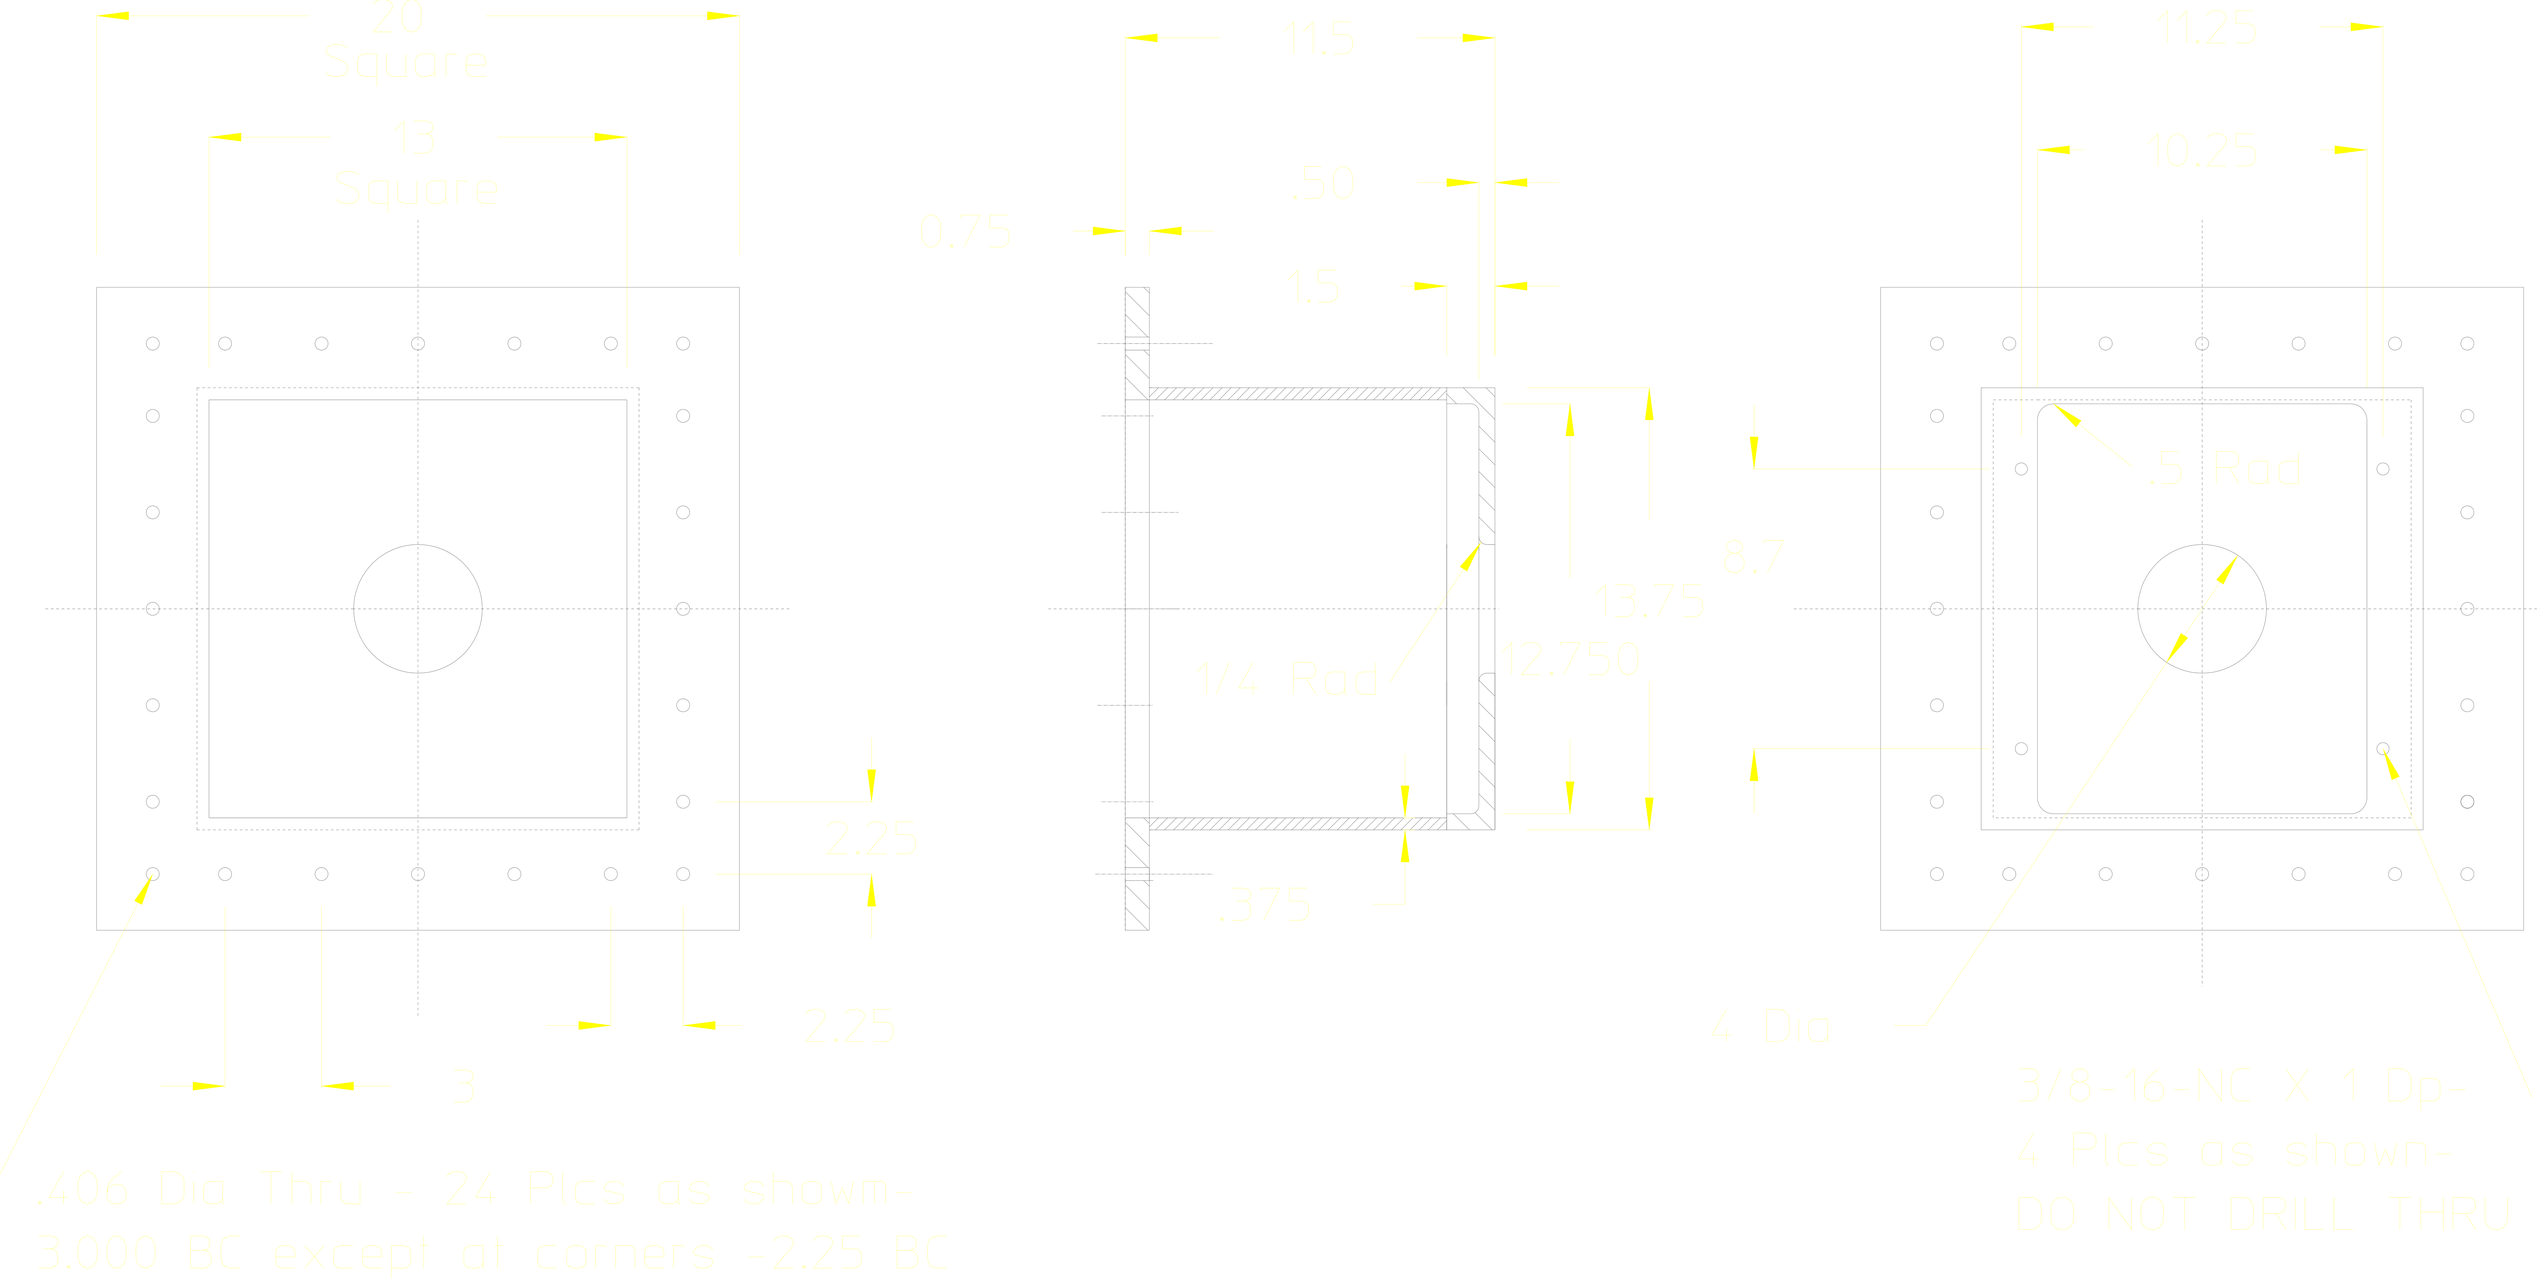

HOUSING- Odom M176-3

Trans_6

5086 Aluminum