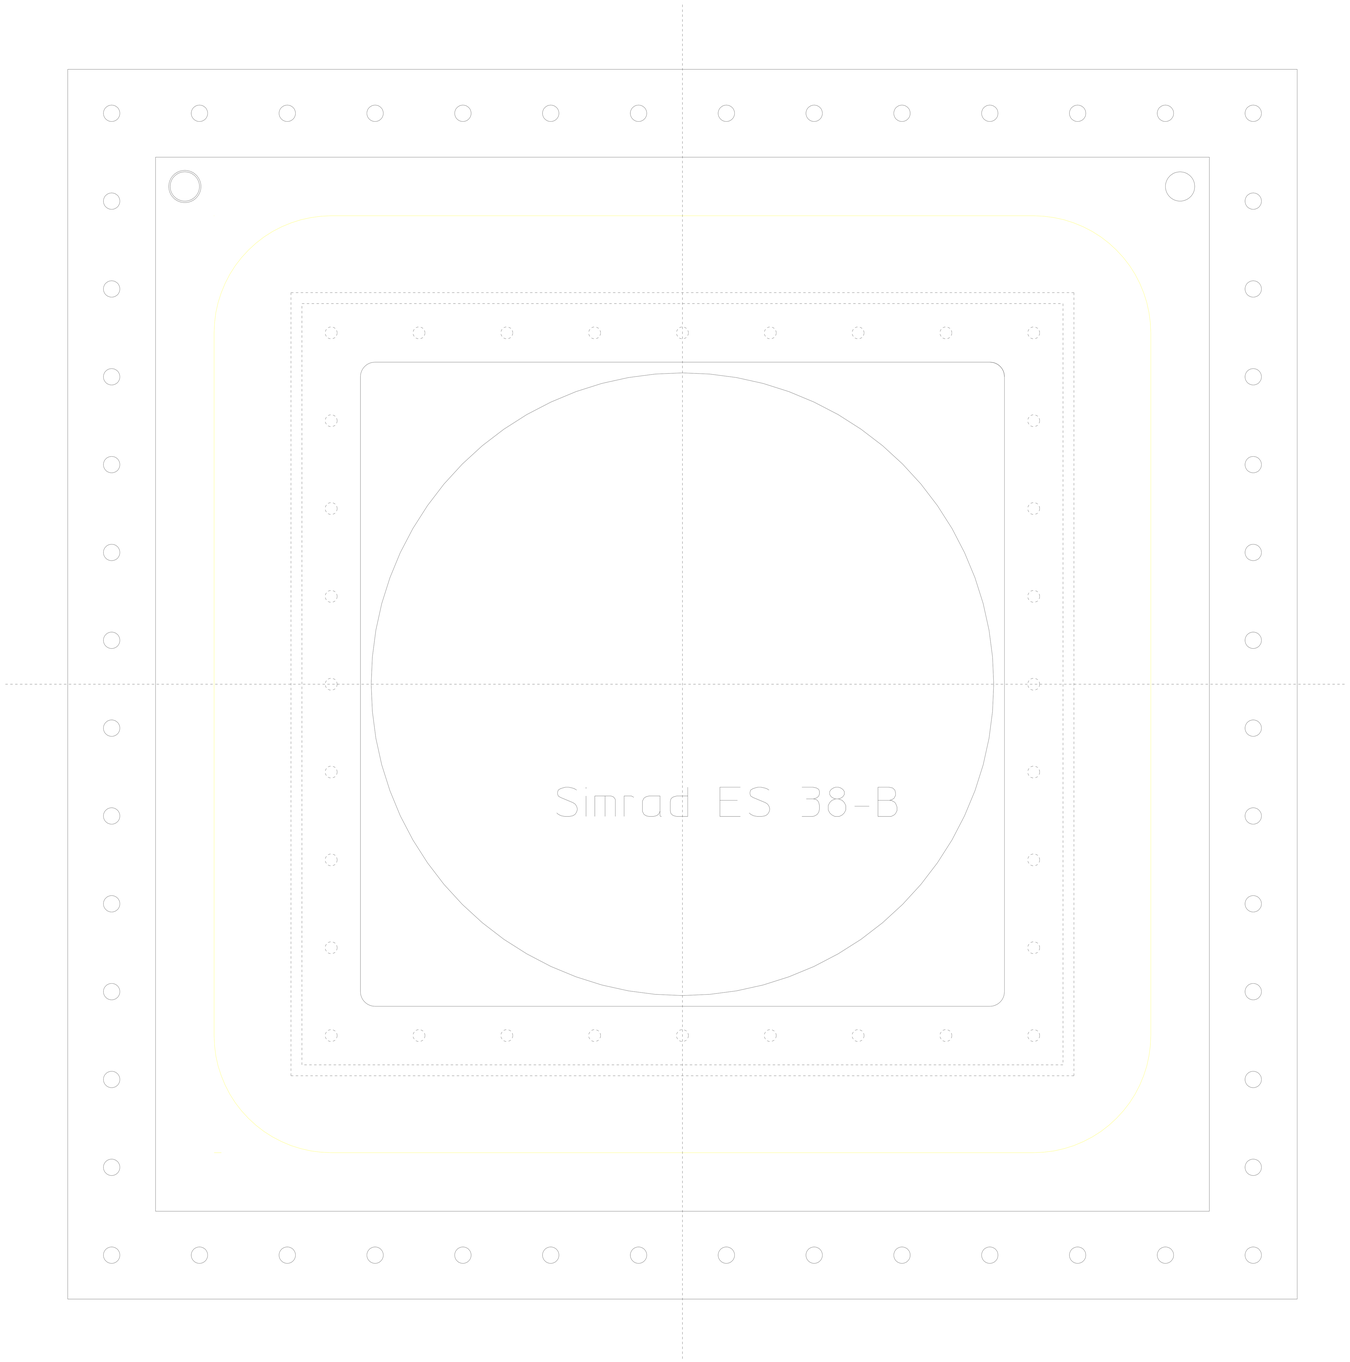

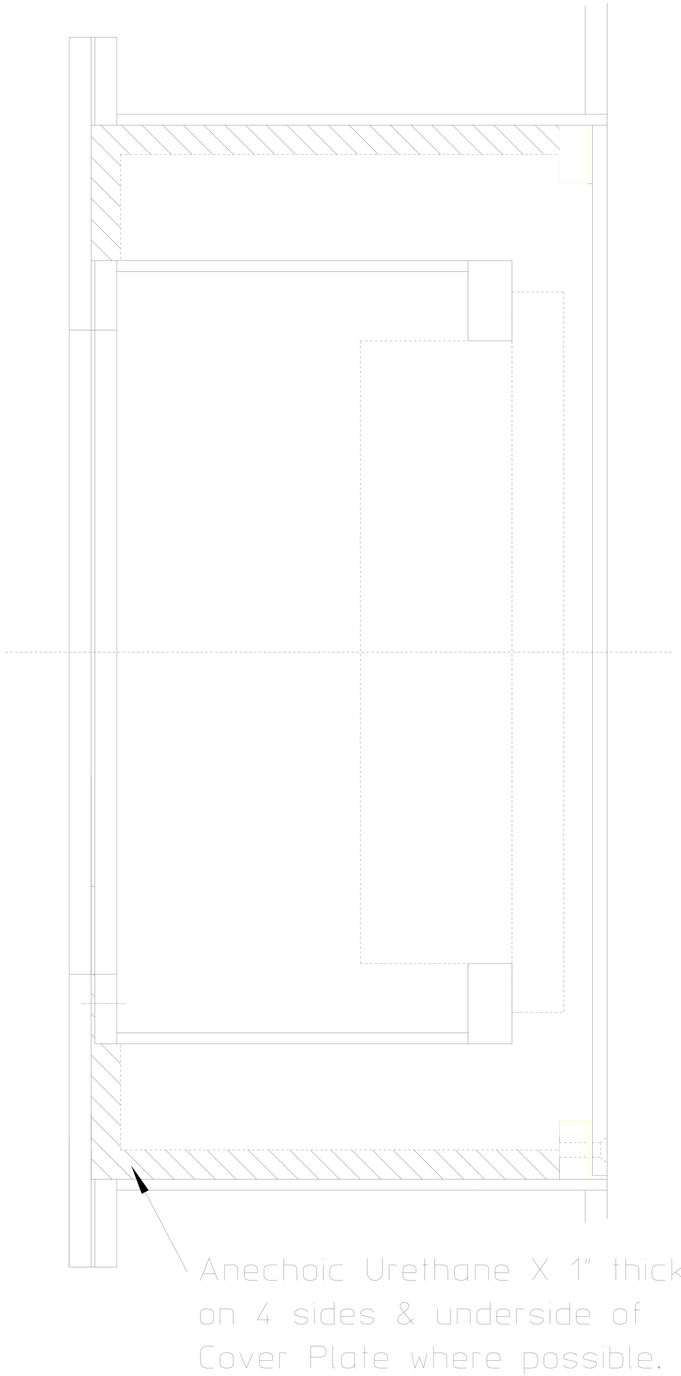

SIMRAD 18-11

Assembly

Transducers_2