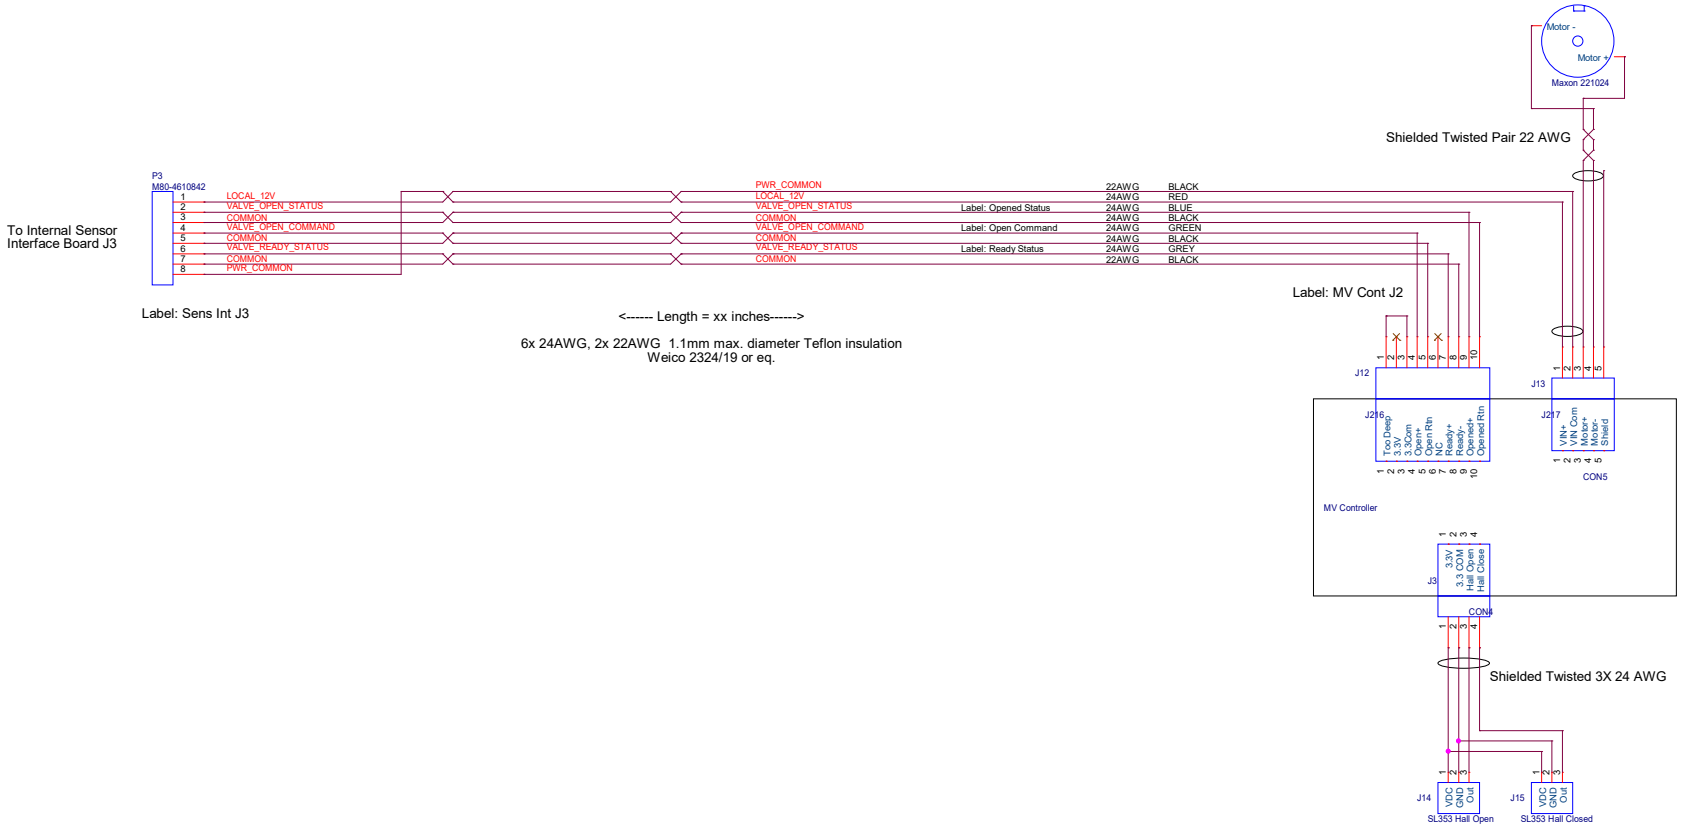

MONTEREY BAY AQUARIUM RESEARCH INSTITUTE
7700 SANDHOLDT ROAD
MOSS LANDING, CA 95039
(831) 775-1700 www.mbari.org

Copyright MBARI 2000

Title CPF Motorized Valve Wire Harness				Number
Size C	Engineer Chad Kecy	Layout <Layout Eng.>	Filename <Filename>	Rev A
	Date: Thursday, April 11, 2019		Sheet 1 of 2	