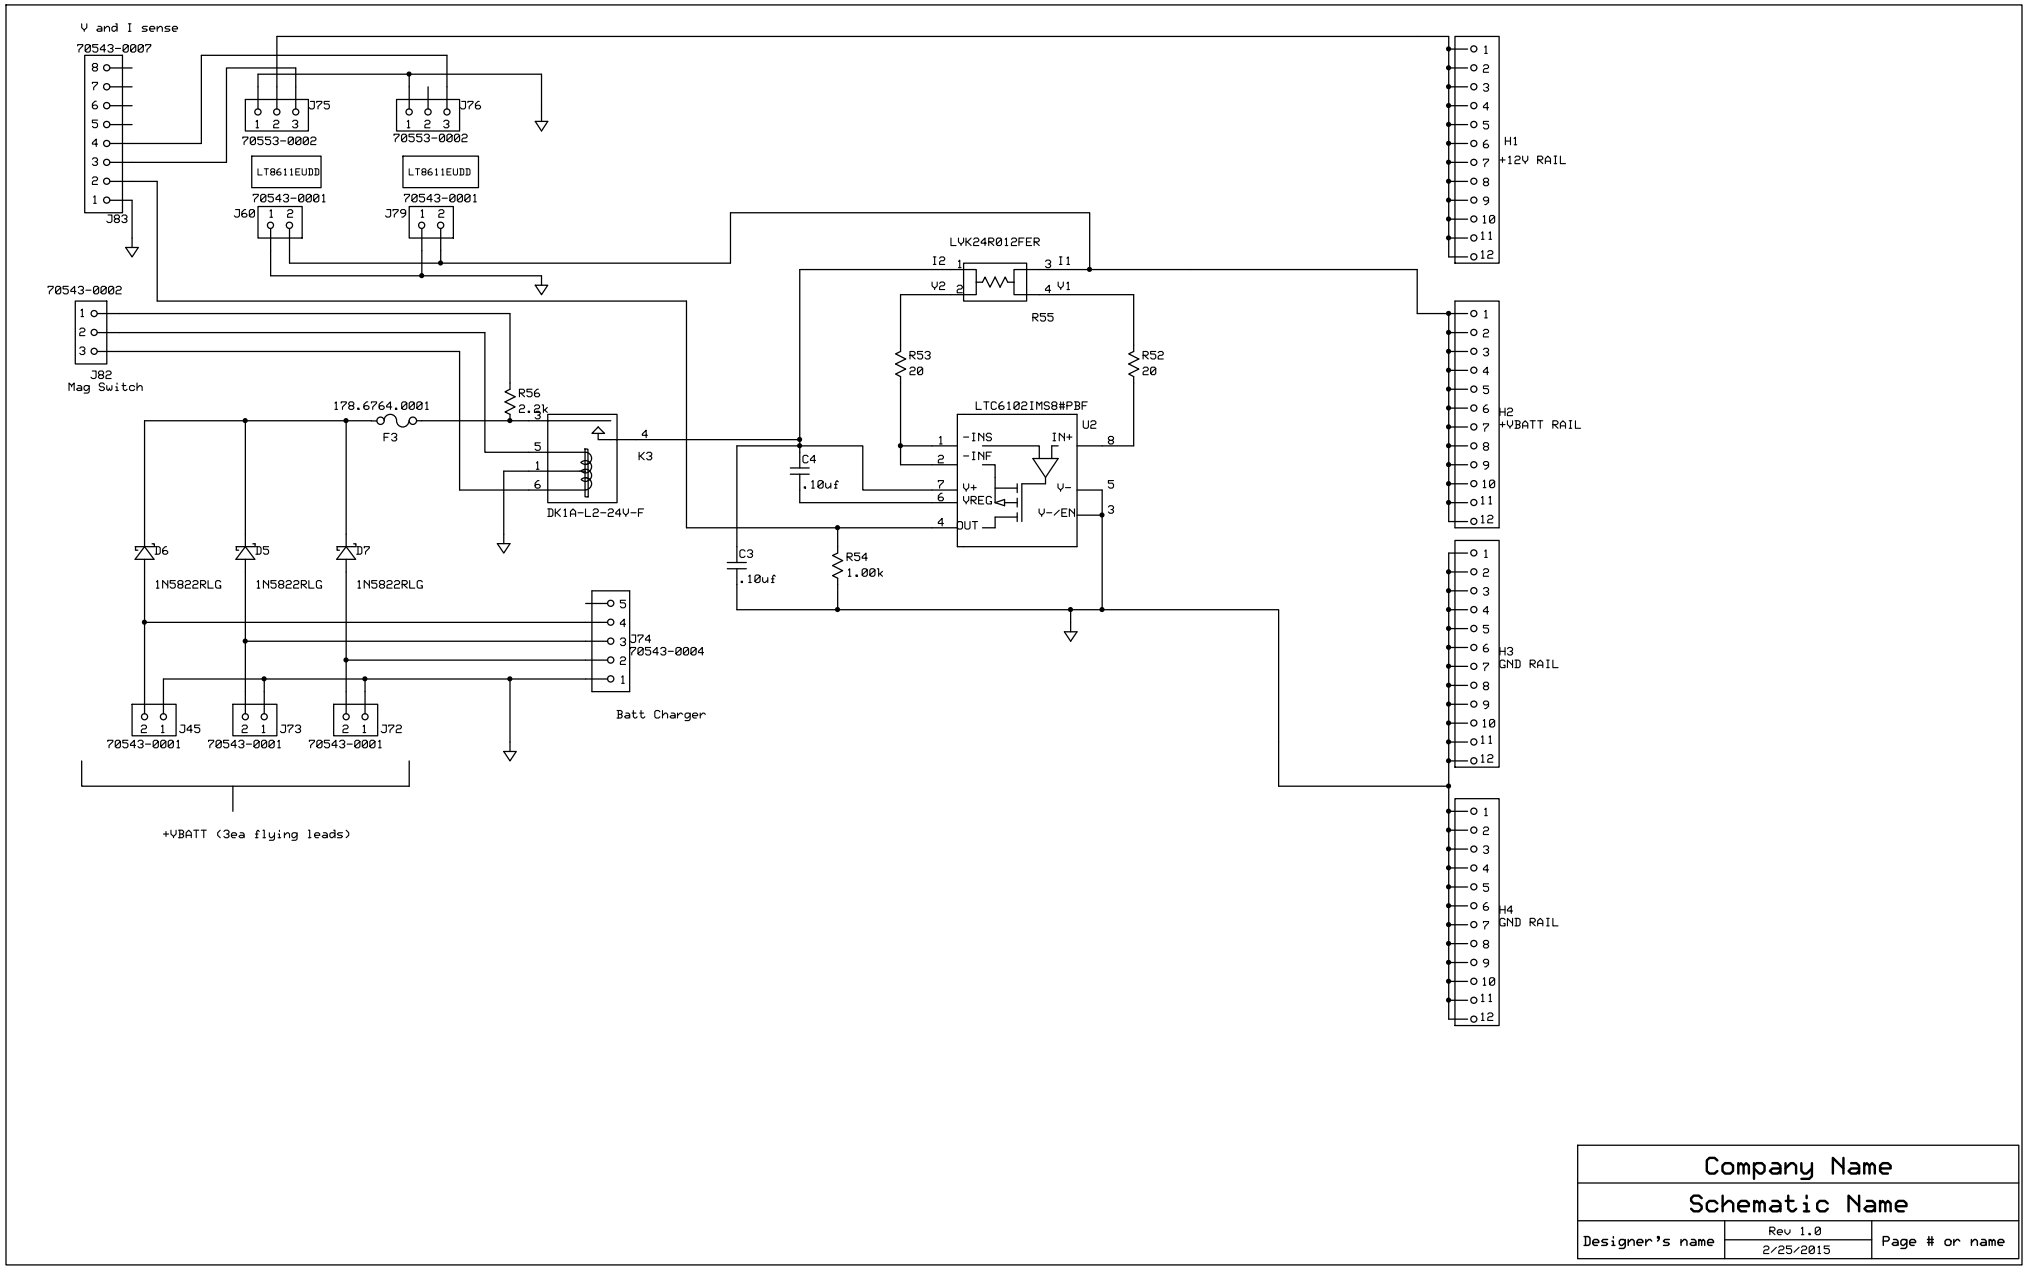

Company Name		
Schematic Name		
Designer's name	Rev 1.0 2/25/2015	Page # or name