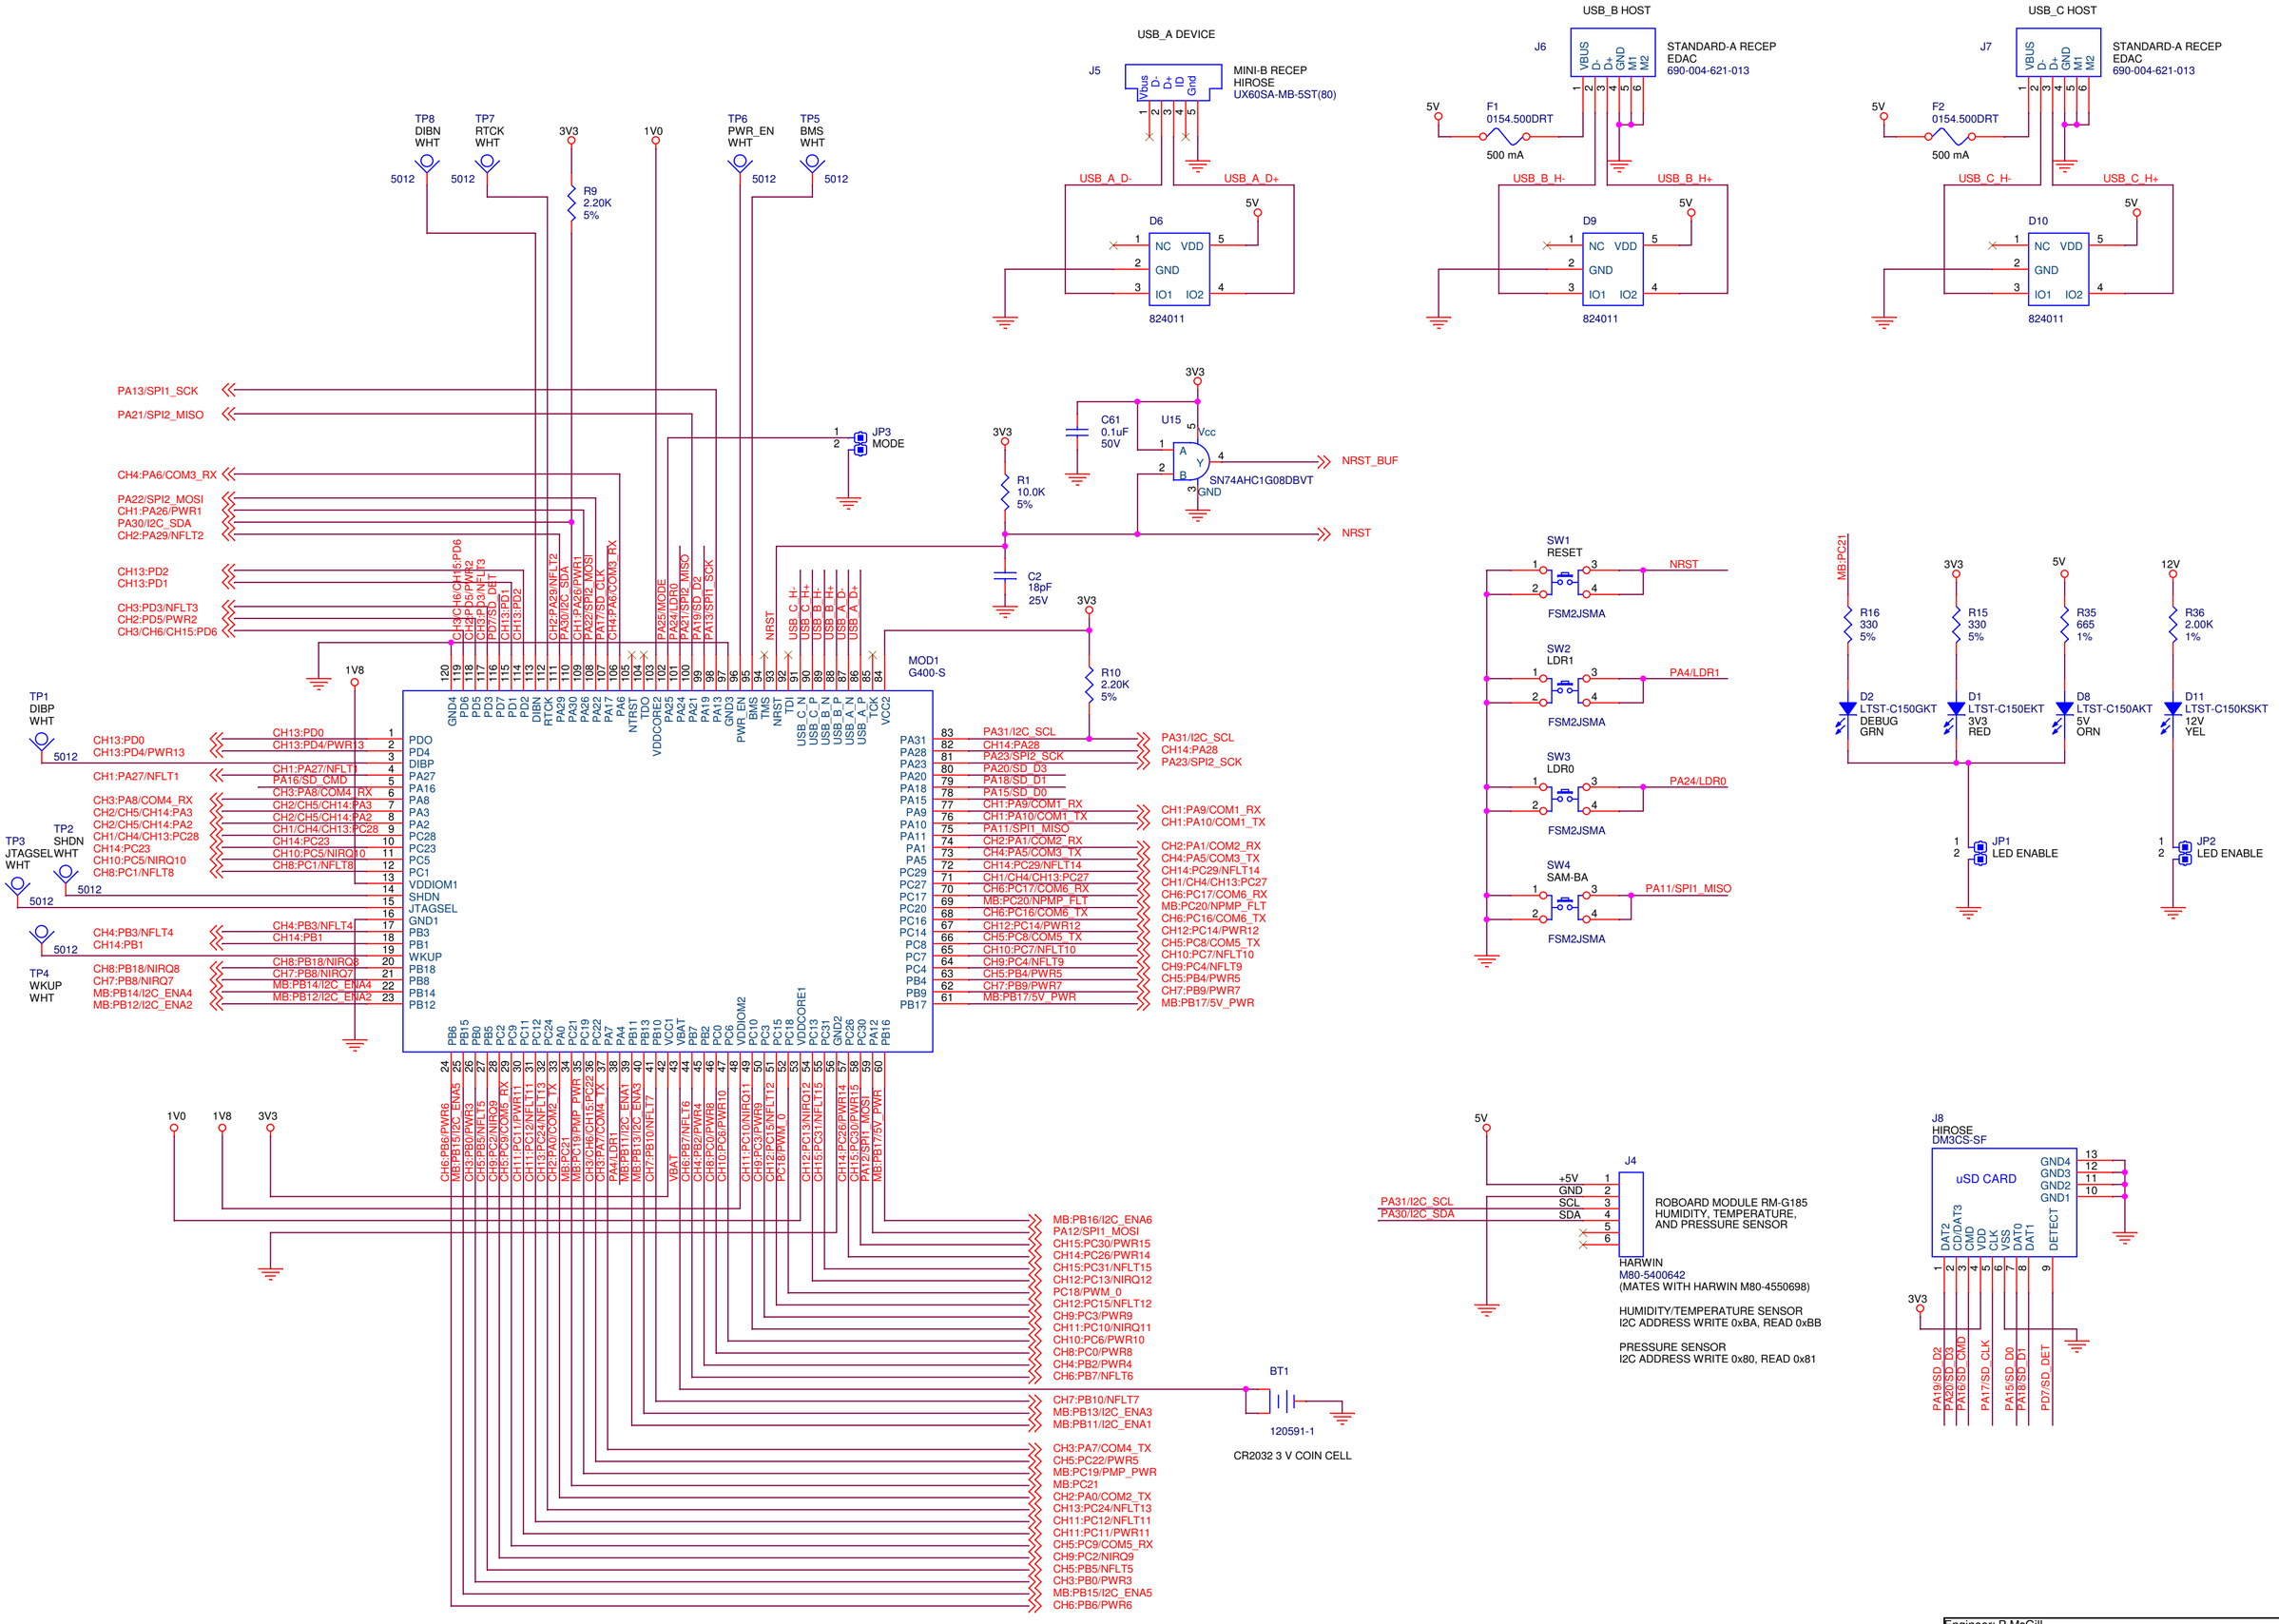


| | |
|---|---|
| Engineer: P McGill | |
| Title: Coastal Profiling Float Motherboard: Processor | |
| Size: C | Document Number: 11021161 | Rev: 1.3.0 |
| Date: Monday, February 29, 2016 | Sheet 1 of 3 |