


Top Side

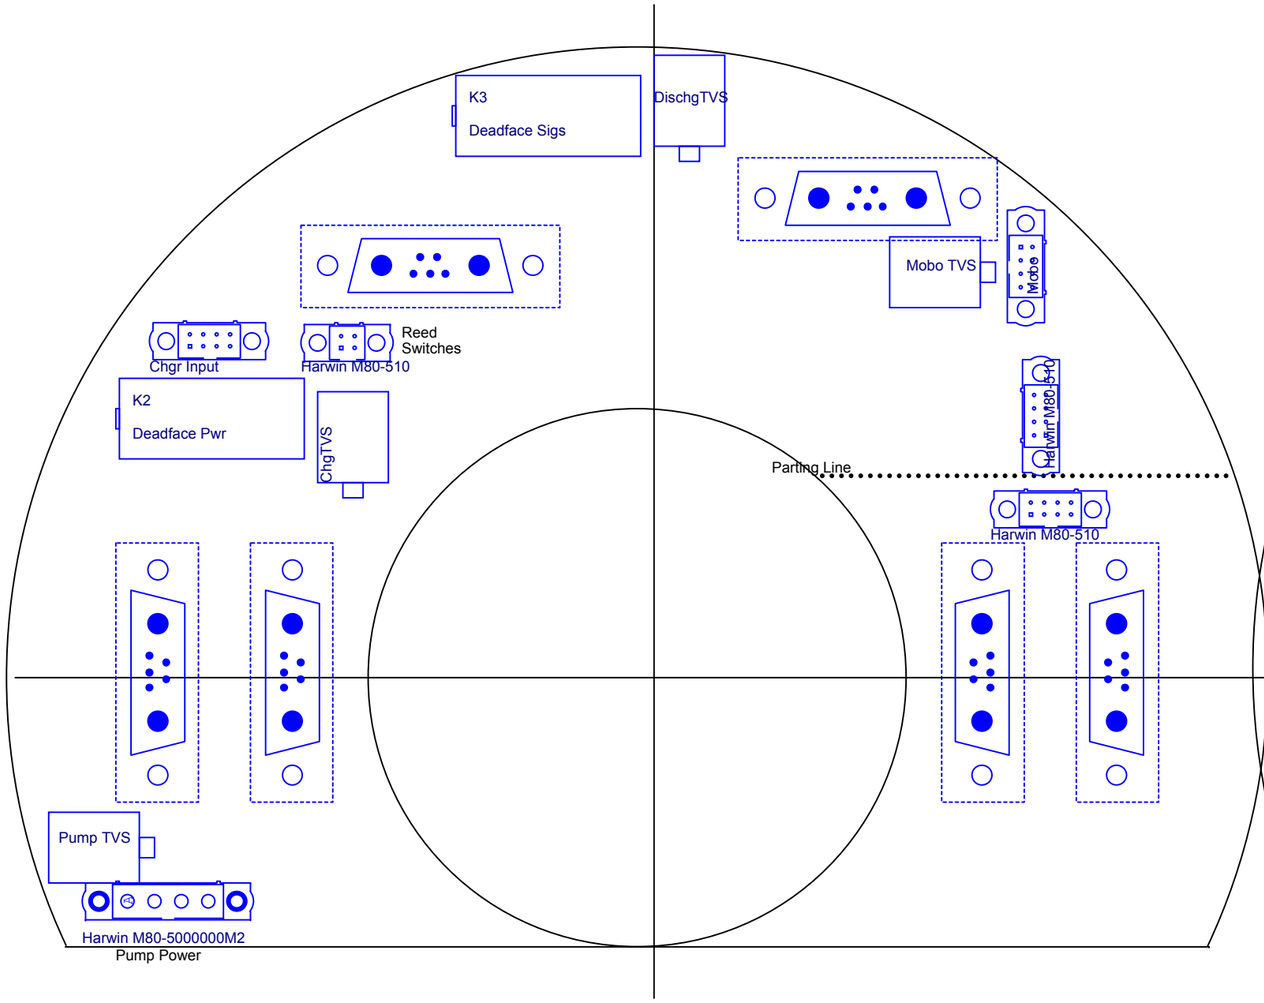


Bottom Side (seen from above)




| | | | |
|---|---|---|---|
| B | 2019-01-10 | ECM | Delete regen, add sleep timer |
| B | 2018-09-18 | ECM | Separate placements for Top and Bottom sides |
| A | 2018-07-28 | ECM | Removable corner just batteries; Regen, Pump CB, Energy Monitor on main PCB |


**Monterey Bay Aquarium Research Institute**
**7700 Sandholdt Road**
**Moss Landing, CA 95039**
(831) 775-1700
www.mbari.org

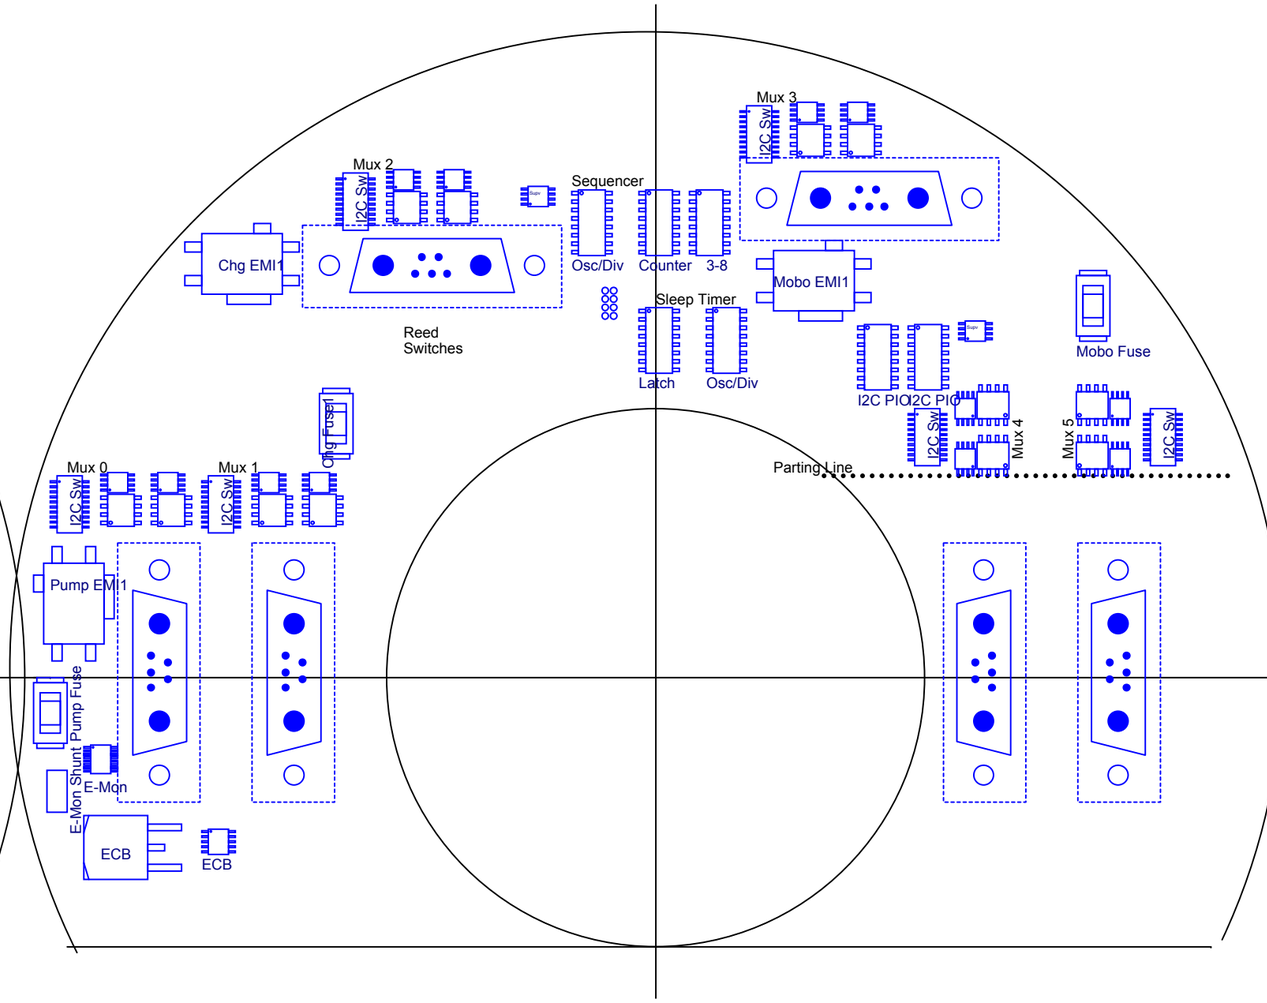

MBARI proprietary information (c) MBARI 2017

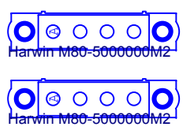
| | | | |
|---|---|---|---|
| Title: **Floorplan, Lower Half Elex, Coastal Float, P2 version** | | Document Number: **100221251** | Rev: **<Rev>** |
| Variant: <variant> | | | |
| Size: **B** | Date: **Thursday, February 21, 2019** | Engineer: **Mellinger** | Sheet **1** of **1** |
| Design File: **X:\CPF\ELECTRICAL ENGR\ORCAD PROJECTS\EDS STUFF\LOWER HALF ELEX P2\SCHEMATICS\100221251 CPF LOWER H** | | | |
| Schematic Name: **Floorplan** | Page Name: **Floorplan** | Layout File: **<Layout File>** | |