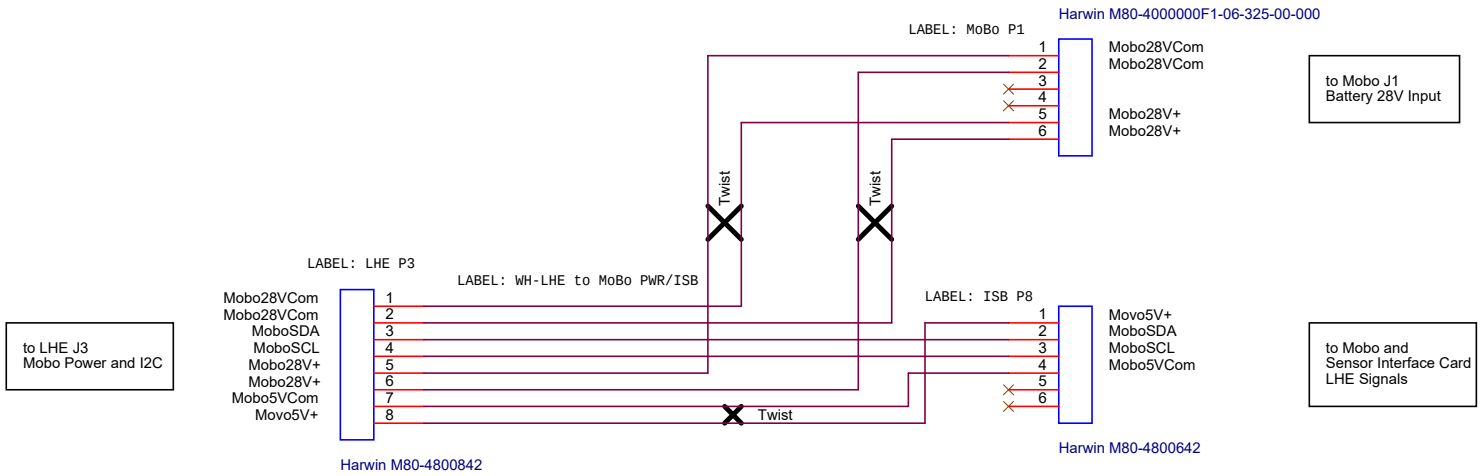

All wires 22 AWG

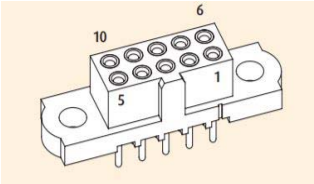

Harwin Datamate J-Tek Pin Arrangement -- Female

Monterey Bay Aquarium Research Institute
7700 Sandholdt Road
Moss Landing, CA 95039
(831) 775-1700
www.mbari.org

MBARI proprietary information (c) MBARI 2017

Title **Wire Harness, LHE to Mobo Pwr/ISB** Variant <variant>		Document Number **<Doc>**	Rev **<Rev>**
Size **A**	Date: **Monday, October 07, 2019**	Engineer **Mellinger**	Sheet **1** of **1**
Design File **X:\CPF\ELECTRICAL ENGR\ORCAD PROJECTS\CPF\CPF.DSN**			
Schematic Name WH-LHE to MoBo Pwr/ISB	Page Name WH-LHE to MoBo Pwr/ISB	Layout File <Layout File>	