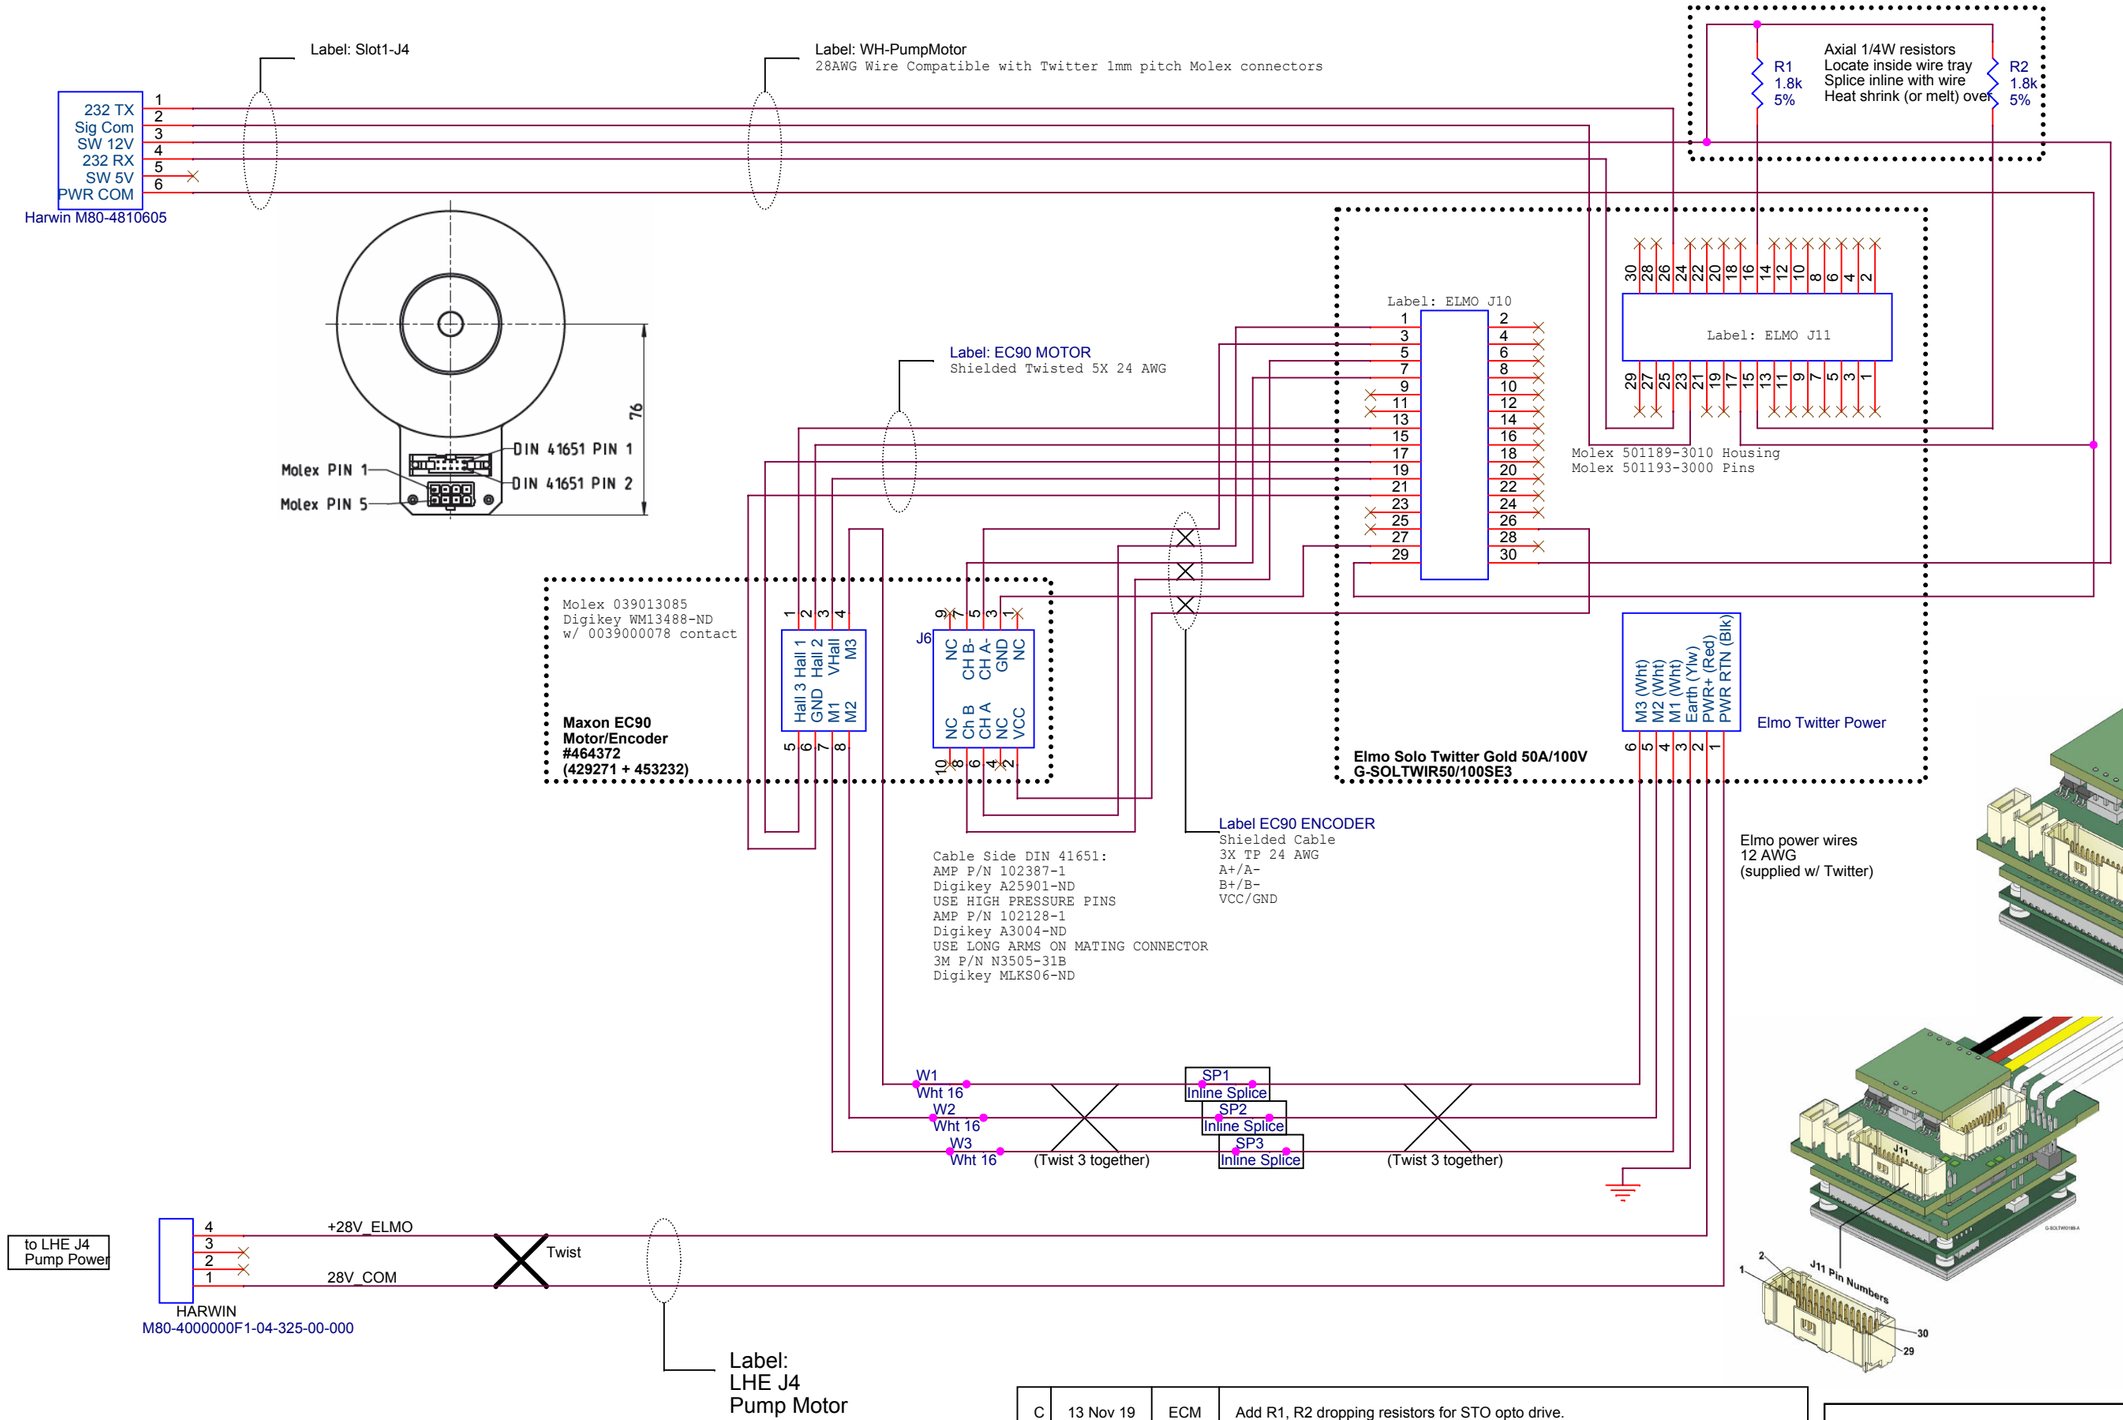

C	13 Nov 19	ECM	Add R1, R2 dropping resistors for STO opto drive.
B	4 Nov 19	ECM	Remove reference to "M80-327 Pin" at Pump Power connector. Redraw Motor-Elmo wiring to show pairs, splices.
A	29 Oct 19	ECM	Reverse polarity of Pump Power connector to LHE

Title
Wire Harness, Hydraulics, No-Regen, for LHE
Mellinger

Size B | Document Number <Doc> | Rev C

Date: Wednesday, November 13, 2019 | Sheet 1 of 1