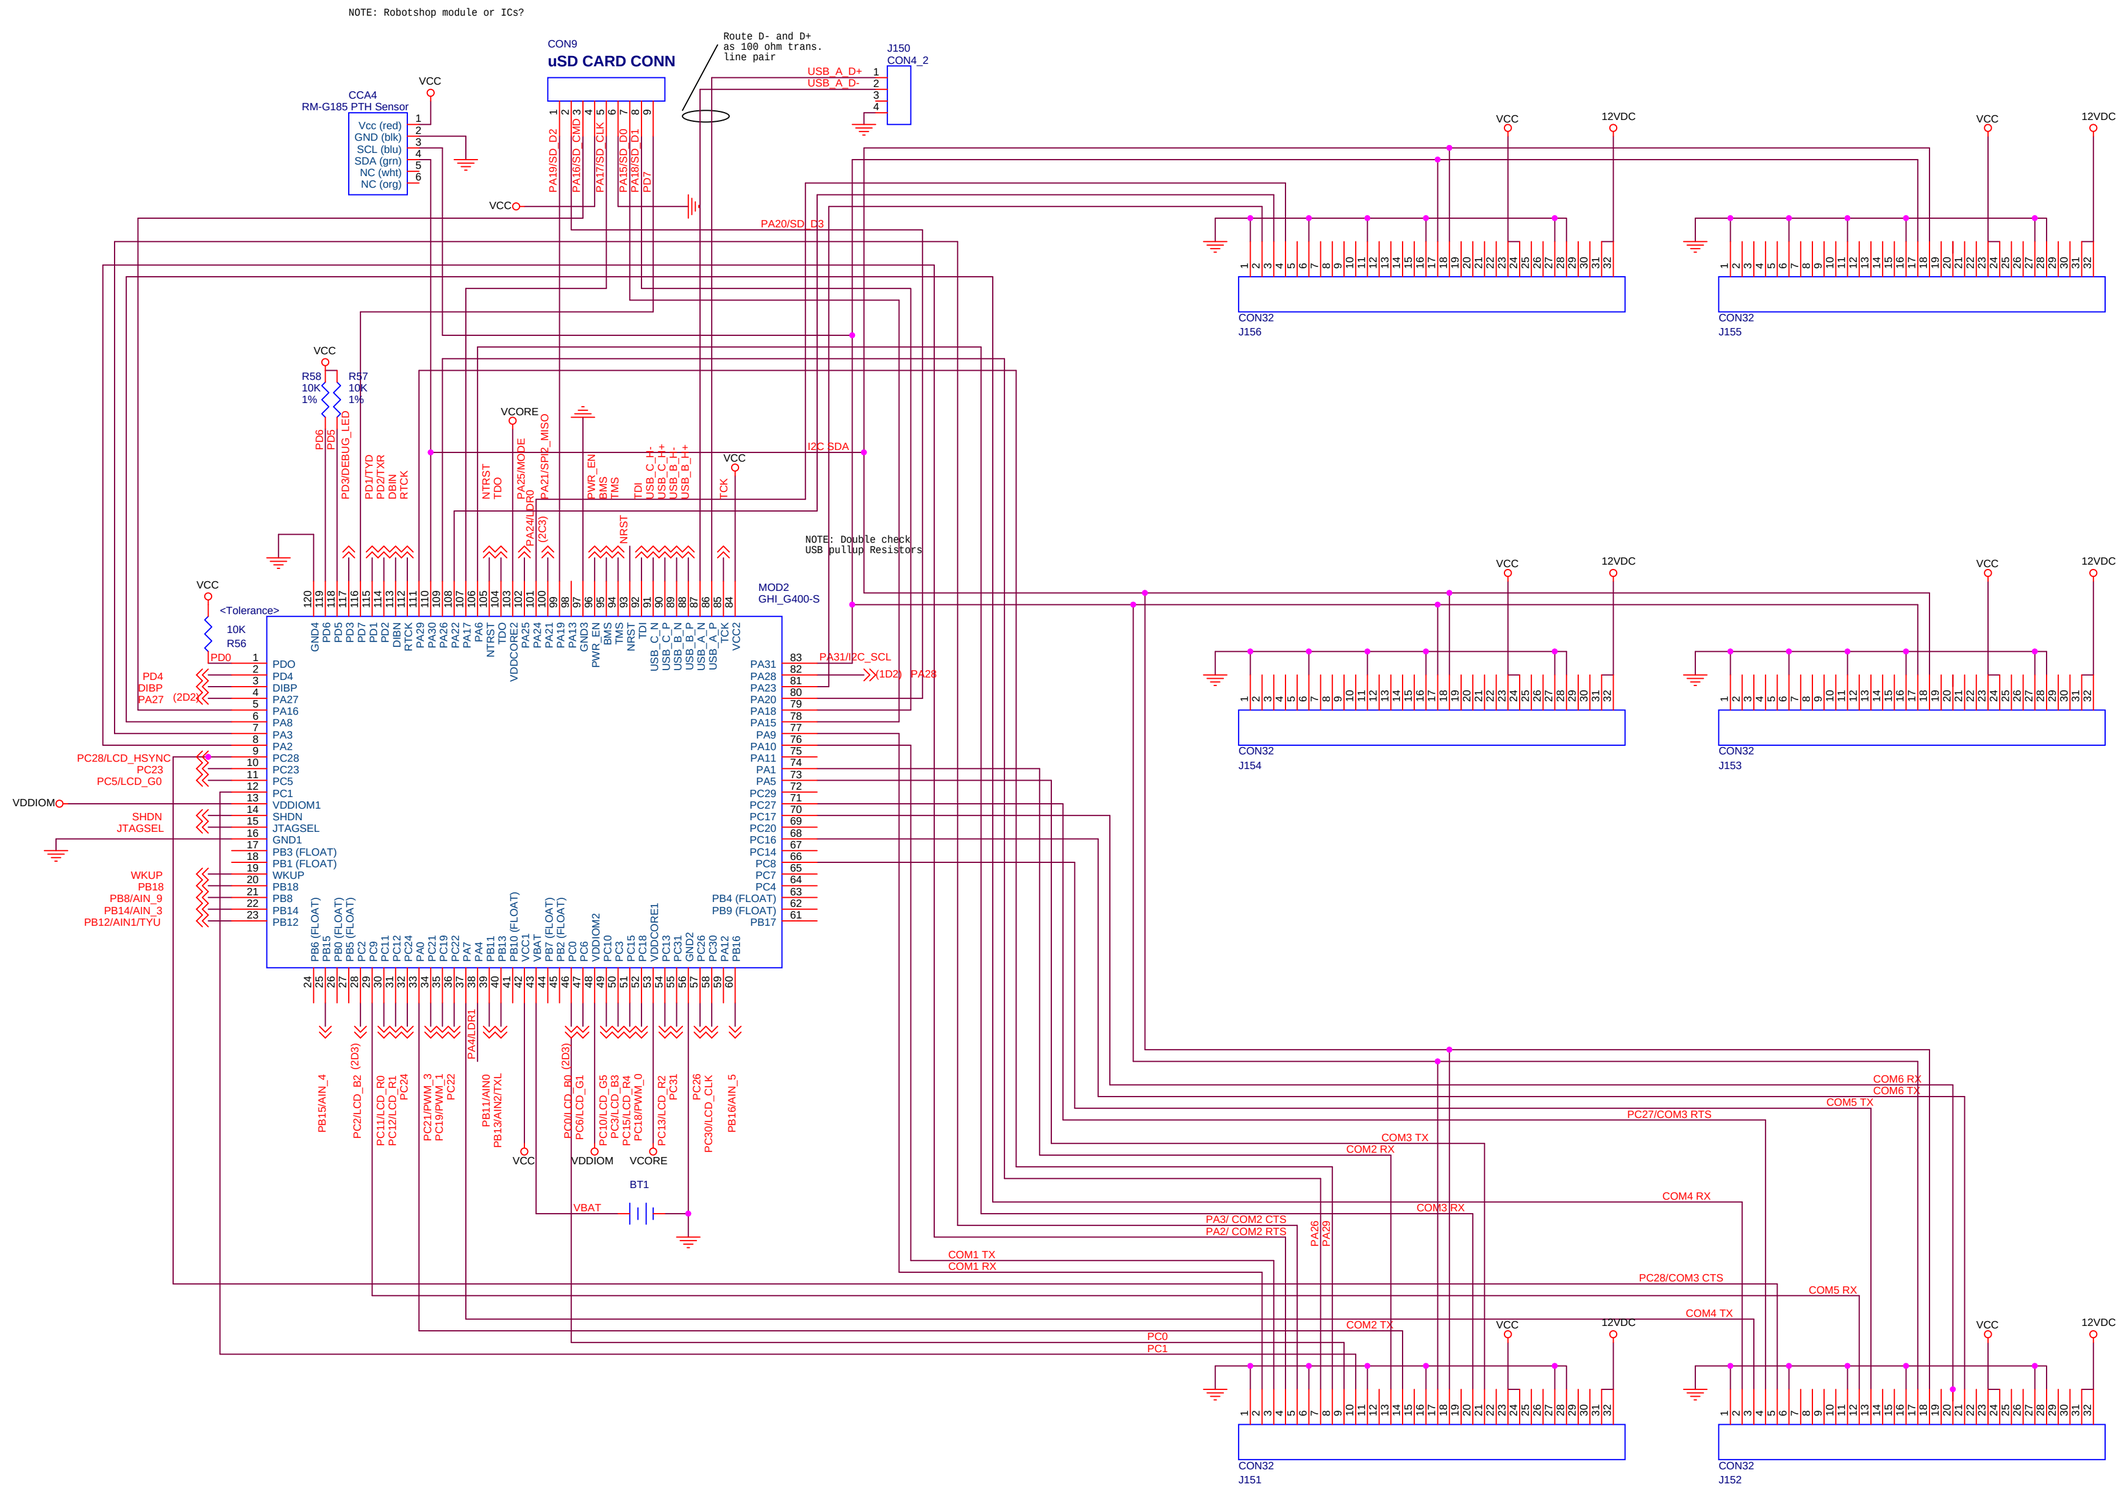

Title	<Title>	
Size C	Document Number <Doc>	Rev <RevCode>
Date: Wednesday, December 03, 2014	Sheet 1 of 1	