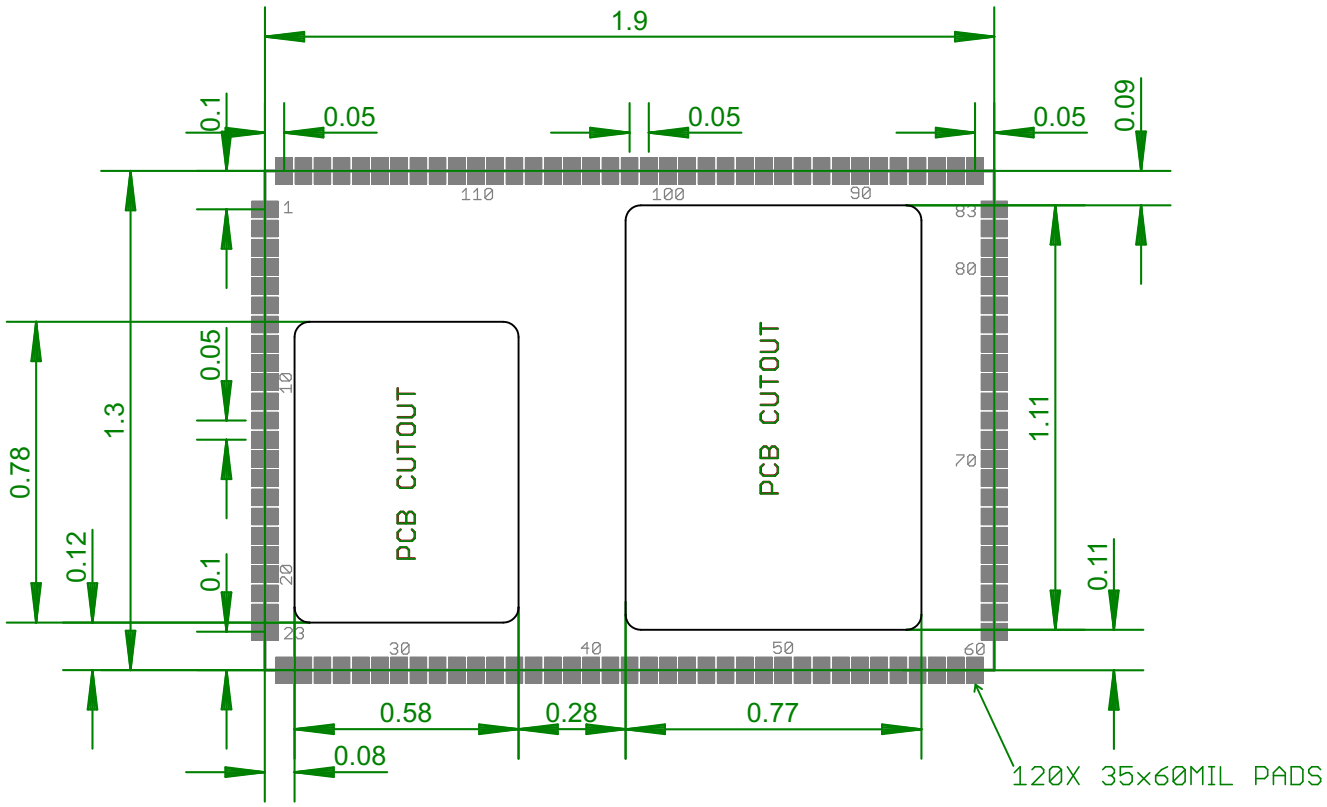

Dimensions are in inches

We recommend no traces or vias under the module

G400-S Module Recommended Footprint

GHI Electronics, LLC

www.GHIElectronics.com