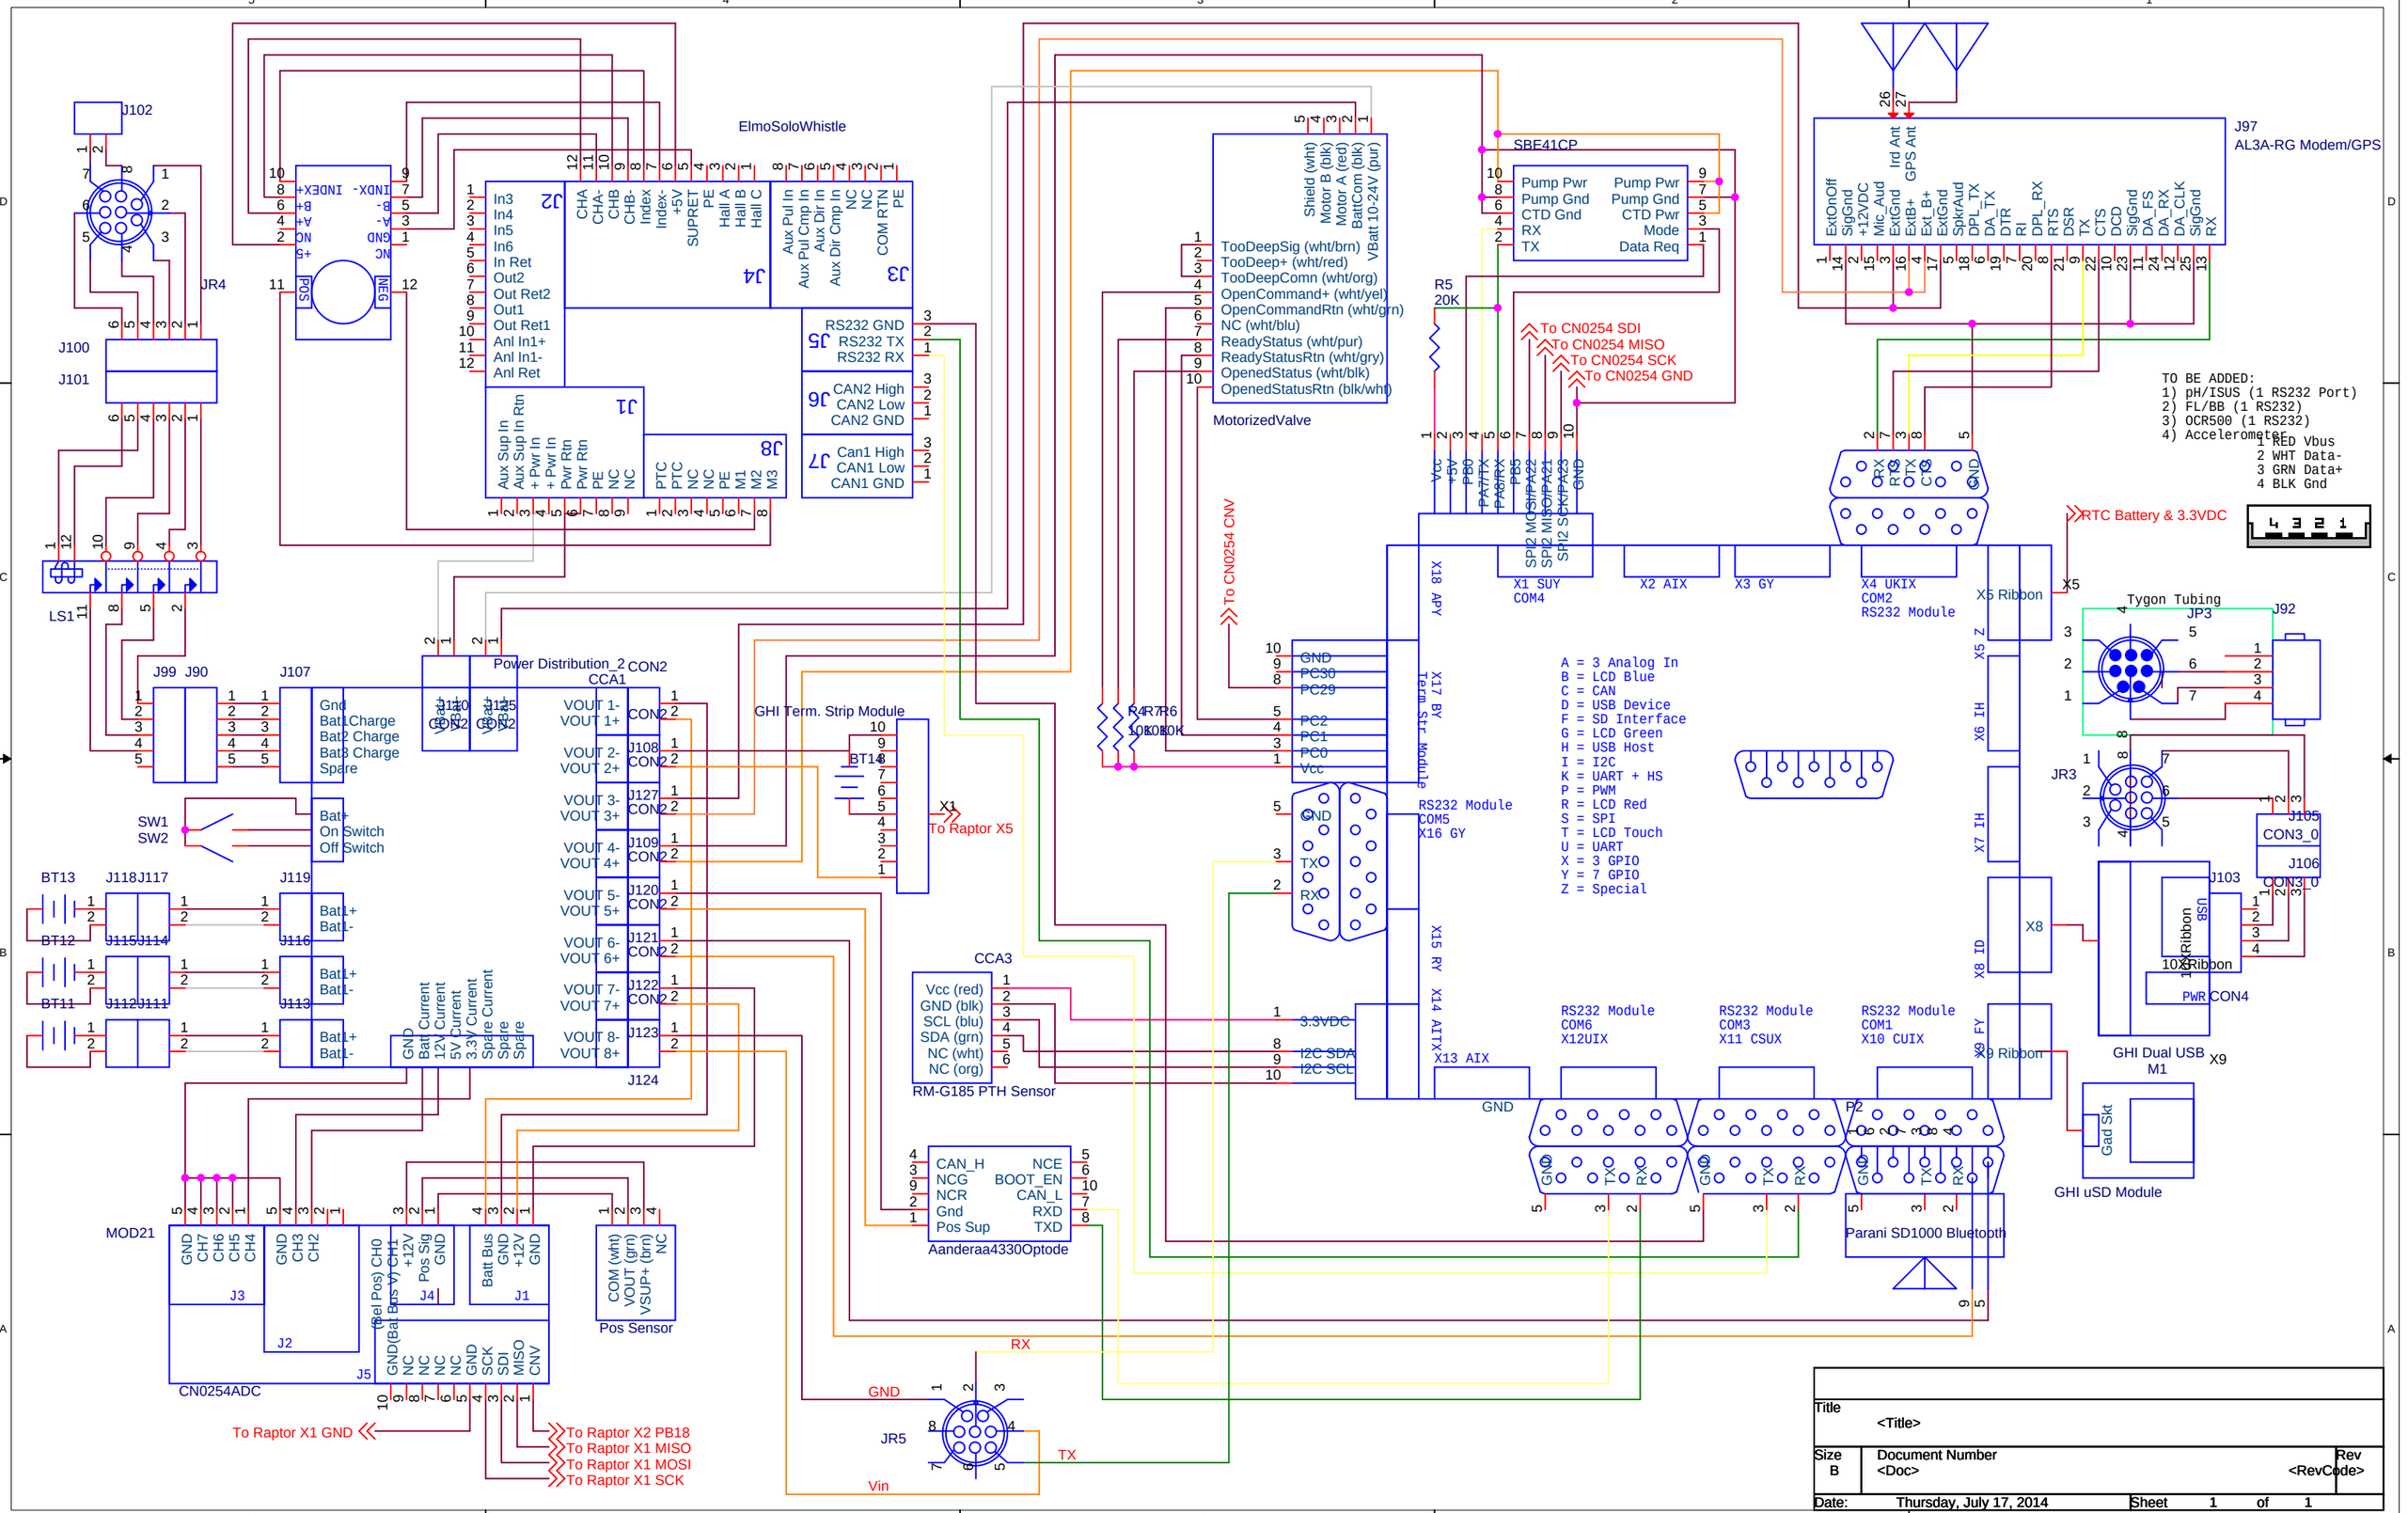

Title	<Title>	
Size B	Document Number <Doc>	Rev <RevCode>
Date: Thursday, July 17, 2014	Sheet 1 of 1	