



THE INFORMATION CONTAINED IN THIS DRAWING IS THE SOLE PROPERTY OF MBARI. ANY REPRODUCTION IN PART OR WHOLE WITHOUT THE WRITTEN PERMISSION OF MBARI IS PROHIBITED.

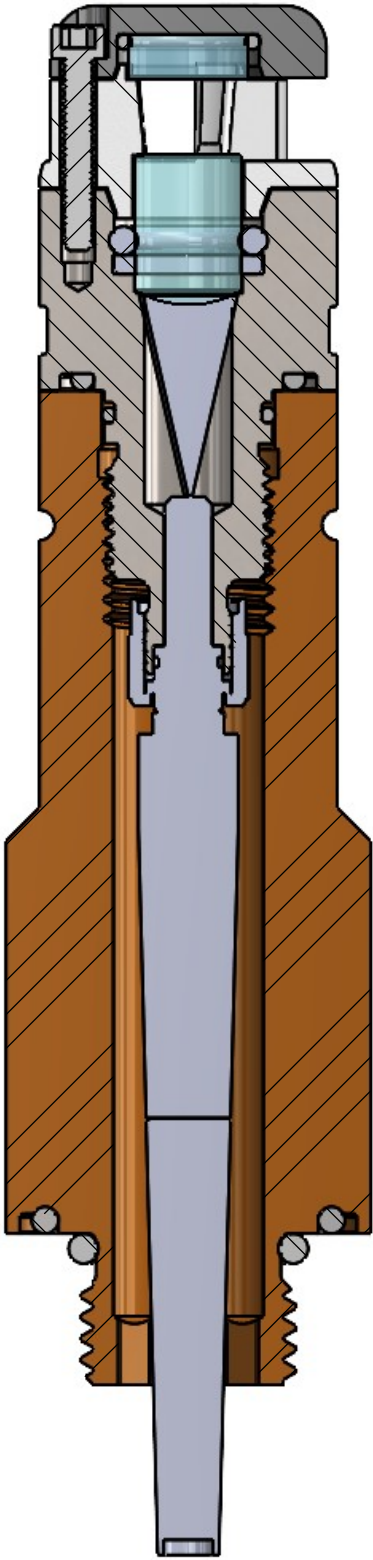

SECTION A-A
SCALE 2 : 1

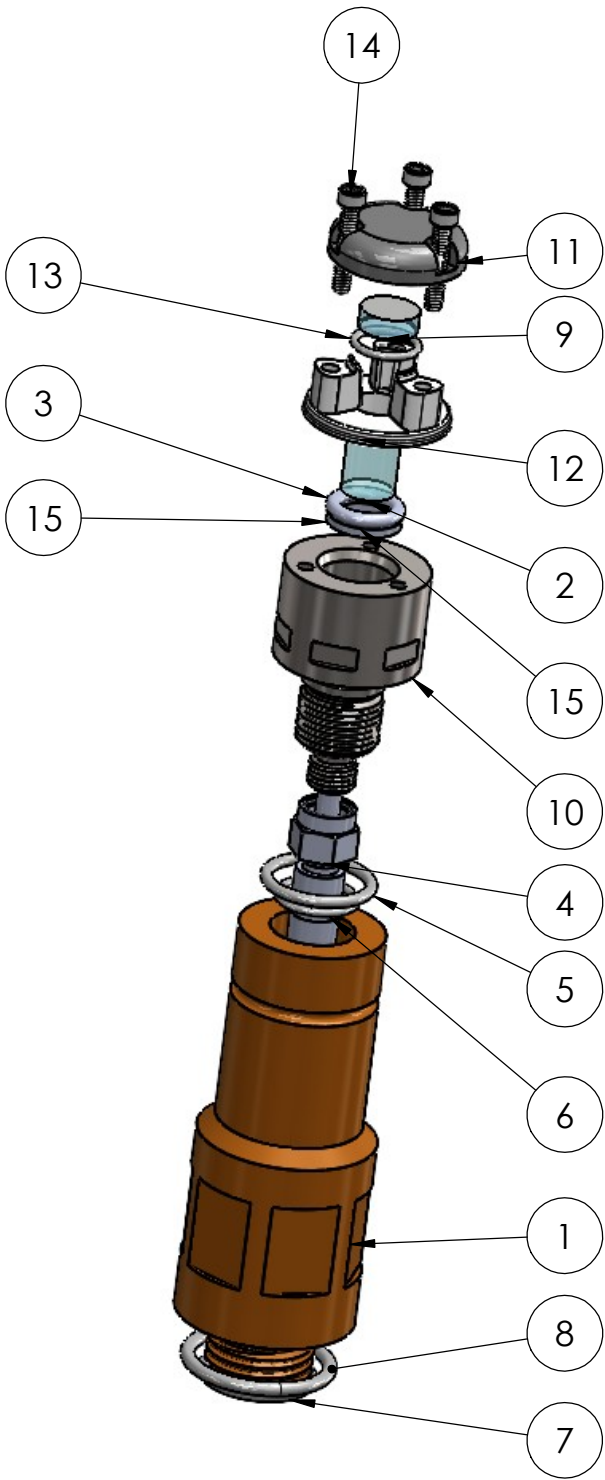

ITEM NO.	PART NUMBER	DESCRIPTION	QTY.
1	isusStemV2		1
2	lens	EquiTech Lens	1
3	oRingP7		1
4	FOCable		1
5	1302N132	Oil-Resistant Buna-N O-Ring 12.5mm ID X 1.5mm Wide	1
6	9262K612	Oil-Resistant Buna-N O-Ring	1
7	9752K116	Chemical-Resistant Viton Fluoroelastomer O-Rings 3-906	1
8	1309N217	Clean Room Viton Fluoroelastomer O-Rings 2-017	1
9	mirror	EquiTech Mirror	1
10	lensBody4	EquiTech Lens Holder (Old Version)	1
11	mirrorHolder2RevB		1
12	mirrorBasePlate7		1
13	8683N123		1
14	95435A225	Titanium Socket Head Screw	3
15	backupRingP7		1
16	pusher2		1

BILL OF MATERIALS									
NEXT ASSY Description	NEXT ASSY Number	UNLESS OTHERWISE SPECIFIED TOLERANCES ARE:				APPROVALS		DATE	
		1 PLACE DIM ±1/16	2 PLACE DIM ±.02	3 PLACE DIM ±.005	ANGLES ±1°	DRAWN	Gene M.		
THIRD ANGLE PROJECTION		1. DIMENSIONS ARE IN INCHES				ENGINEER	Gene M.		
		2. DIMENSION LIMITS HELD AFTER PLATING.				CHECKED			
		3. REMOVE BURRS AND SHARP EDGES .015 MAX.				PROJECT NO.	901206		
		4. MACHINED FILLET RADII .015-.030.				PROJECT	Coastal Profiling Float		
		5. MACHINED DIAMETERS ON A COMMON CENTERLINE CONCENTRIC WITHIN .005							
		6. PERPENDICULARITY & PARALLELISM OF MACHINED SURFACES .002 PER INCH, MAX .012 INCHES FOR SINGLE SURFACE.							
		DO NOT SCALE DRAWING				MAT'L			
						SIZE B		DWG. NO.	
						SCALE 1:2		CAD FILE:	
								REV. A	
								SHEET 1 OF 1	

Monterey Bay Aquarium Research Institute
MBARI
7700 Sandholdt Rd.
Moss Landing, CA 95039
831 775-1922