SUBJECT TO U.S. EXPORT REGULATIONS

DATUM	XX								LAST LTR USED	XX
LOCATION	XX-XX								ALSO USED	XX

CAD MAINTAINED. CHANGES SHALL BE INCORPORATED BY THE CURRENT DESIGN ACTIVITY

REVISION HISTORY - ALL SHEETS ARE THE SAME REVISION

ZONE	REV	DESCRIPTION	DATE	APPROVED
	-	SEE INITIAL RELEASE ECO-XXXXX	YYYY-MM-DD	XXXXXXXXXX

HONEYWELL PART NO.	ANNEALED
68005223-101	YES
68005223-102	NO

3

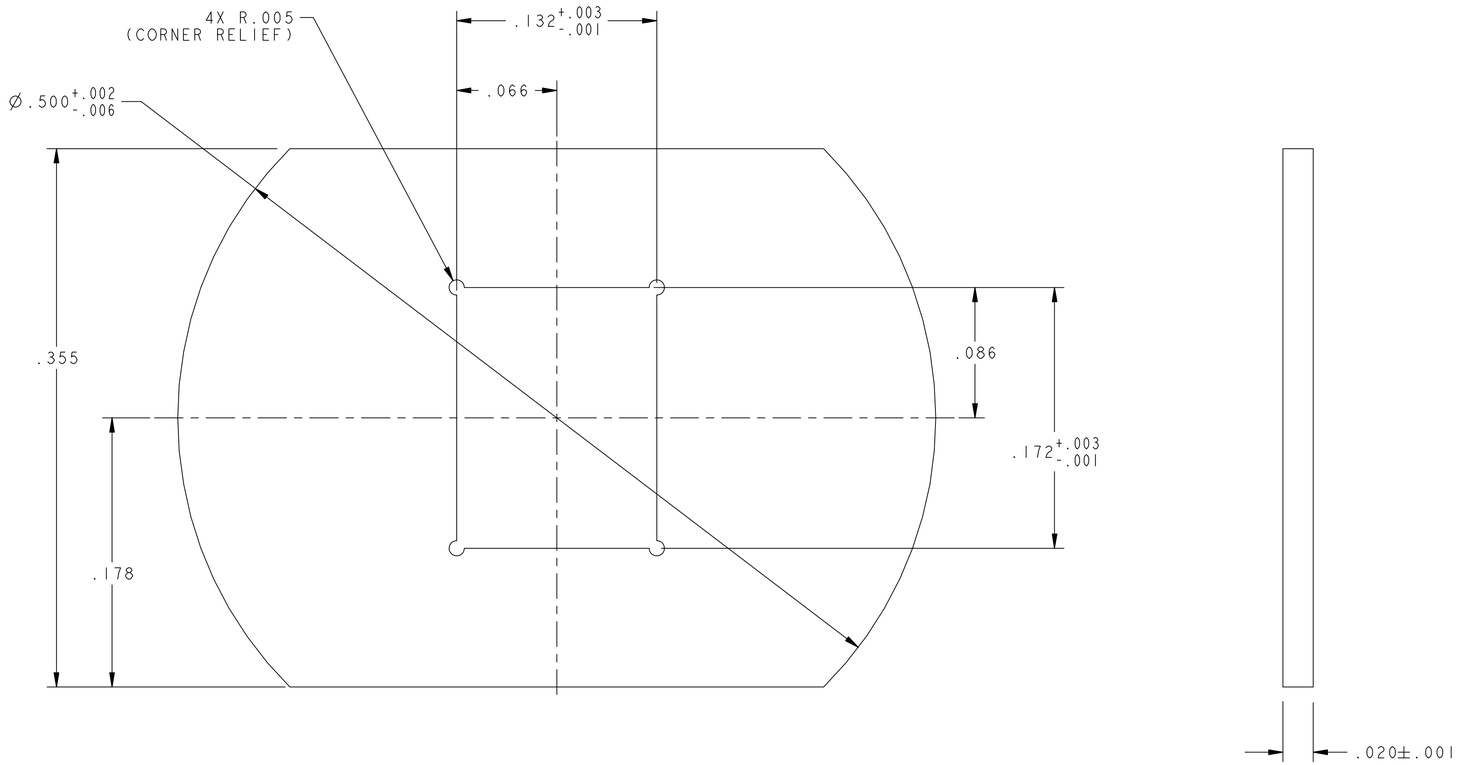

1 - DIMENSIONING AND TOLERANCING IAW ANSI Y14.5M - 1982
TOLERANCES UNLESS OTHERWISE SPECIFIED
ANGLES ± 1°
.XX ± .01
.XXX ± .005

2 - MATERIAL : COORSTEK ALUMINA 96% PURE, SURFACE FINISH AS LAPPED

3 - FOR 68005223-101 ONLY : MARK THE LETTER "A" ON ANY NON-POLISHED SURFACE

NOT RELEASED
FOR REFERENCE ONLY
SUBJECT TO CHANGE
WITHOUT NOTICE

US GOVERNMENT DATA RIGHTS
NONE

HONEYWELL DATA RIGHTS
HONEYWELL STANDARD PROPRIETARY

HONEYWELL-CONFIDENTIAL:
THIS COPYRIGHTED WORK AND ALL INFORMATION ARE THE PROPERTY OF HONEYWELL, CONTAIN TRADE SECRETS AND MAY NOT, IN WHOLE OR IN PART, BE USED, DUPLICATED, OR DISCLOSED FOR ANY PURPOSE WITHOUT PRIOR WRITTEN PERMISSION OF HONEYWELL. ALL RIGHTS RESERVED.

????????-???	????????
NEXT ASSY	USED ON

INITIAL APPLICATION

SIMILAR PART NO: **NA**

PROGRAM: **NOPP/MBARI Sensor**

MA WORK ORD/EWO/NETWORK ACTIVITY NO: **NA**

SALES ORDER NUMBER: **NA**

THIRD ANGLE PROJECTION

DRAWING START DATE	2012-08-20
DESIGN Donald Horkheimer	2012-08-20
CHECKER ?????	YYYY-MM-DD
PROJECT ?????	YYYY-MM-DD
QUALITY ?????	YYYY-MM-DD
ANALYST ?????	YYYY-MM-DD

ELECTRONIC APPROVALS
INITIAL RELEASE: ECO-?????
ALL APPROVALS CONTROLLED BY THE PRODUCT DATA MANAGEMENT SYSTEM

CONTRACT NUMBER: **NA**

HONEYWELL INTERNATIONAL INC.
Aerospace - Plymouth, MN USA

Honeywell

TITLE

SINGLE DIE CERAMIC SPACER

SIZE	CAGE CODE	DWG NO	REV
D	34168	68005223	-

SCALE:20/1 | WT: 0.00 LB CALC | SHEET 1 OF 1