REVISIONS			
REV	DESCRIPTION	DATE	APPROVED

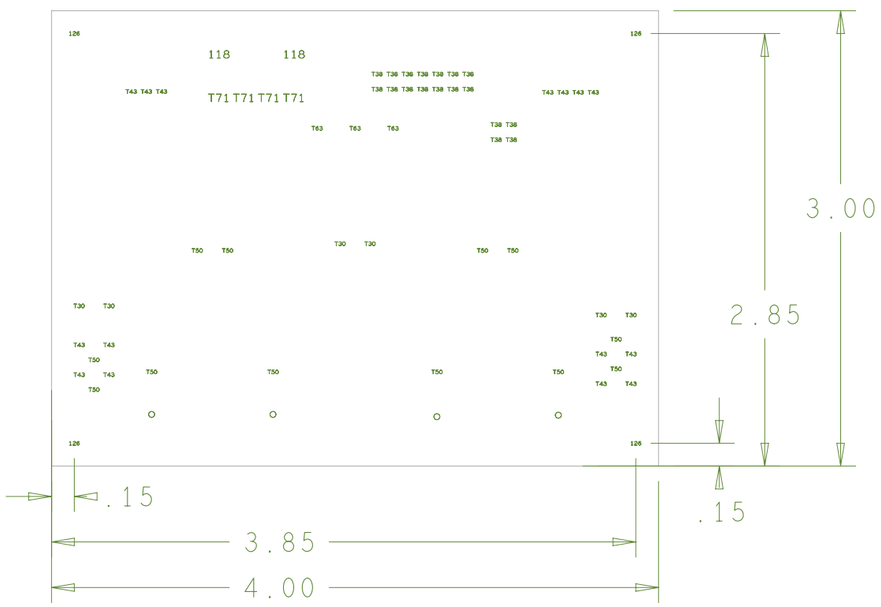

DRILL CHART: TOP to BOTTOM			
ALL UNITS ARE IN MILS			
FIGURE	SIZE	PLATED	QTY
○	16.0	PLATED	4
T30	30.0	PLATED	6
T38	38.0	PLATED	26
T43	43.0	PLATED	15
T50	50.0	PLATED	12
T63	63.0	PLATED	3
T71	71.0	PLATED	4
118	118.0	PLATED	2
126	126.0	PLATED	4

SIZE REPRESENTS FINISHED PLATED HOLES

UNLESS OTHERWISE SPECIFIED	SIGNATURES	DATE	i2C POWER SUPPLY
DIMENSIONS ARE IN INCHES TOLERANCES ON: 2 PL DECIMALS +/- 0.02" 3 PL DECIMALS +/- 0.005" ANGLES +/- 1 Degree FRACTIONS +			MONTEREY BAY AQUARIUM RESEARCH INSTITUTE 7700 SANDHOLDT ROAD MOSS LANDING, CA
	DESIGNED BY: SCOTT JENSEN		SIZE B / REVISION 1 / DWG NO 10020174
	LAYOUT BY: JOSE ROSAL		SCALE 1-1 / SHEET 1-1