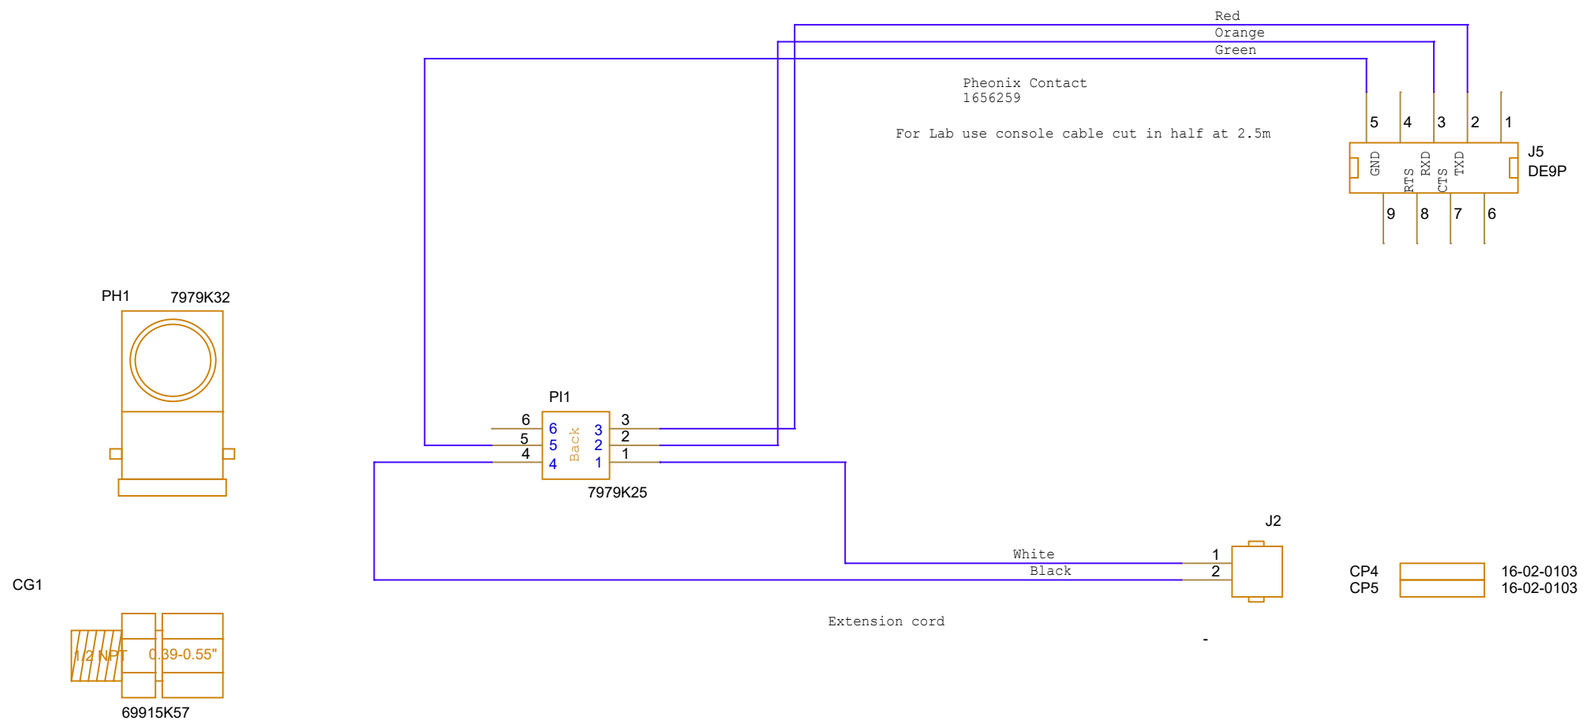

M B A R I	Monterey Bay Aquarium Research Institute 7700 Sandholdt Road, Moss Landing, CA 95039		
	Title Terre External Sampler Cable		Project <Project>
Engineer <Engineer>	Size B	Document Number <Doc>	Part Number <Part Number>	Project File <Project File>	Rev <Rev>
Designer <Designer>	Date: Thursday, June 17, 2021		Sheet 1 of 1		