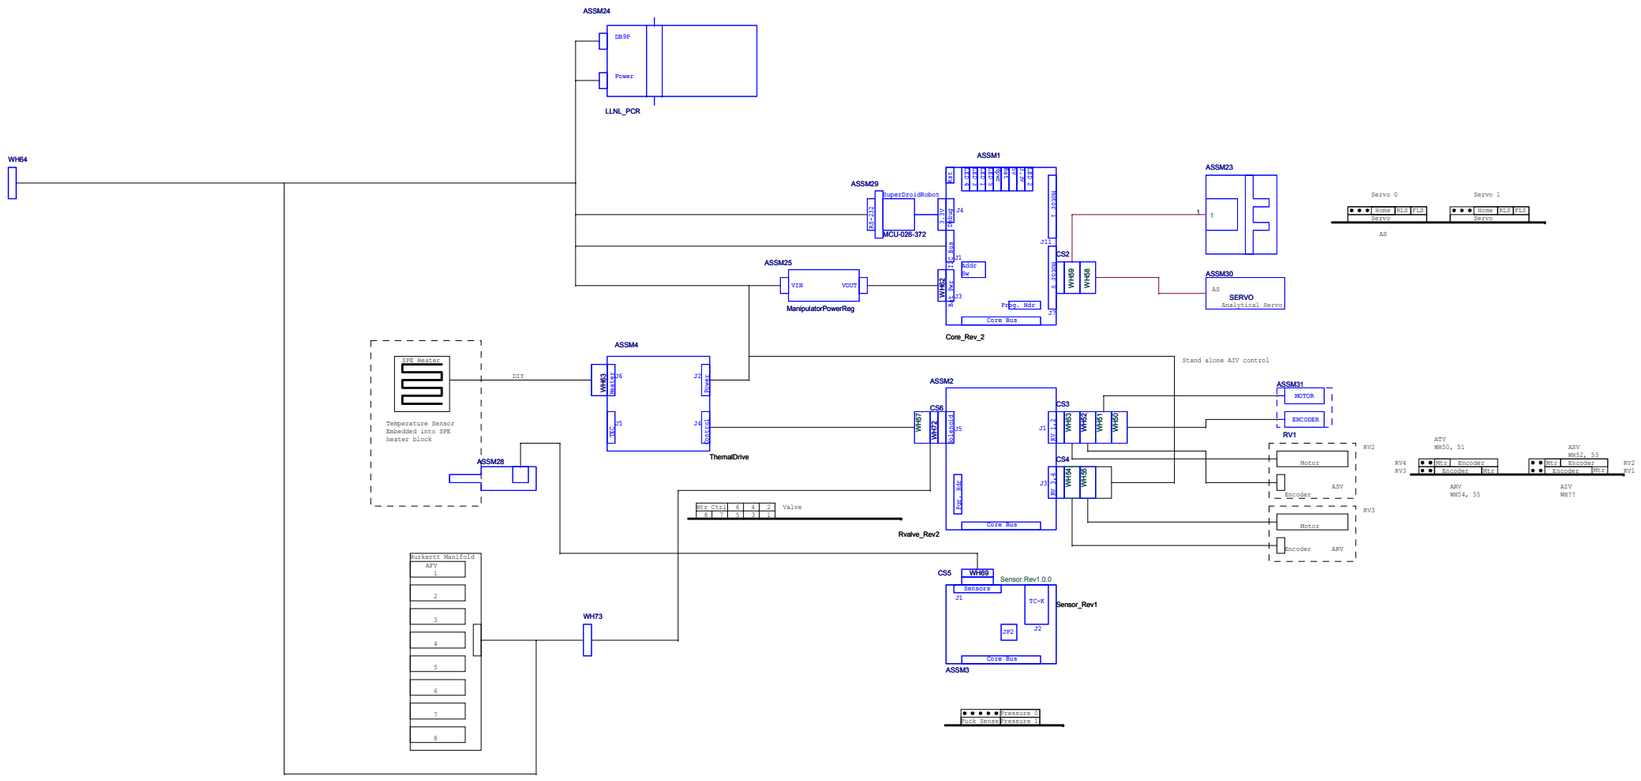

Monterey Bay Aquarium Research Institute 7700 Sandholt Road, Moss Landing, CA 95039			
Engineer: Slesson	Size: D	Document Number: <Rev>	Title: MFB System Drawing
Designer	Date: Friday, January 08, 2010	Sheet 1 of 1	Part Number / Project File: ESPCon.prj / Project: ESP / Rev: 1.0