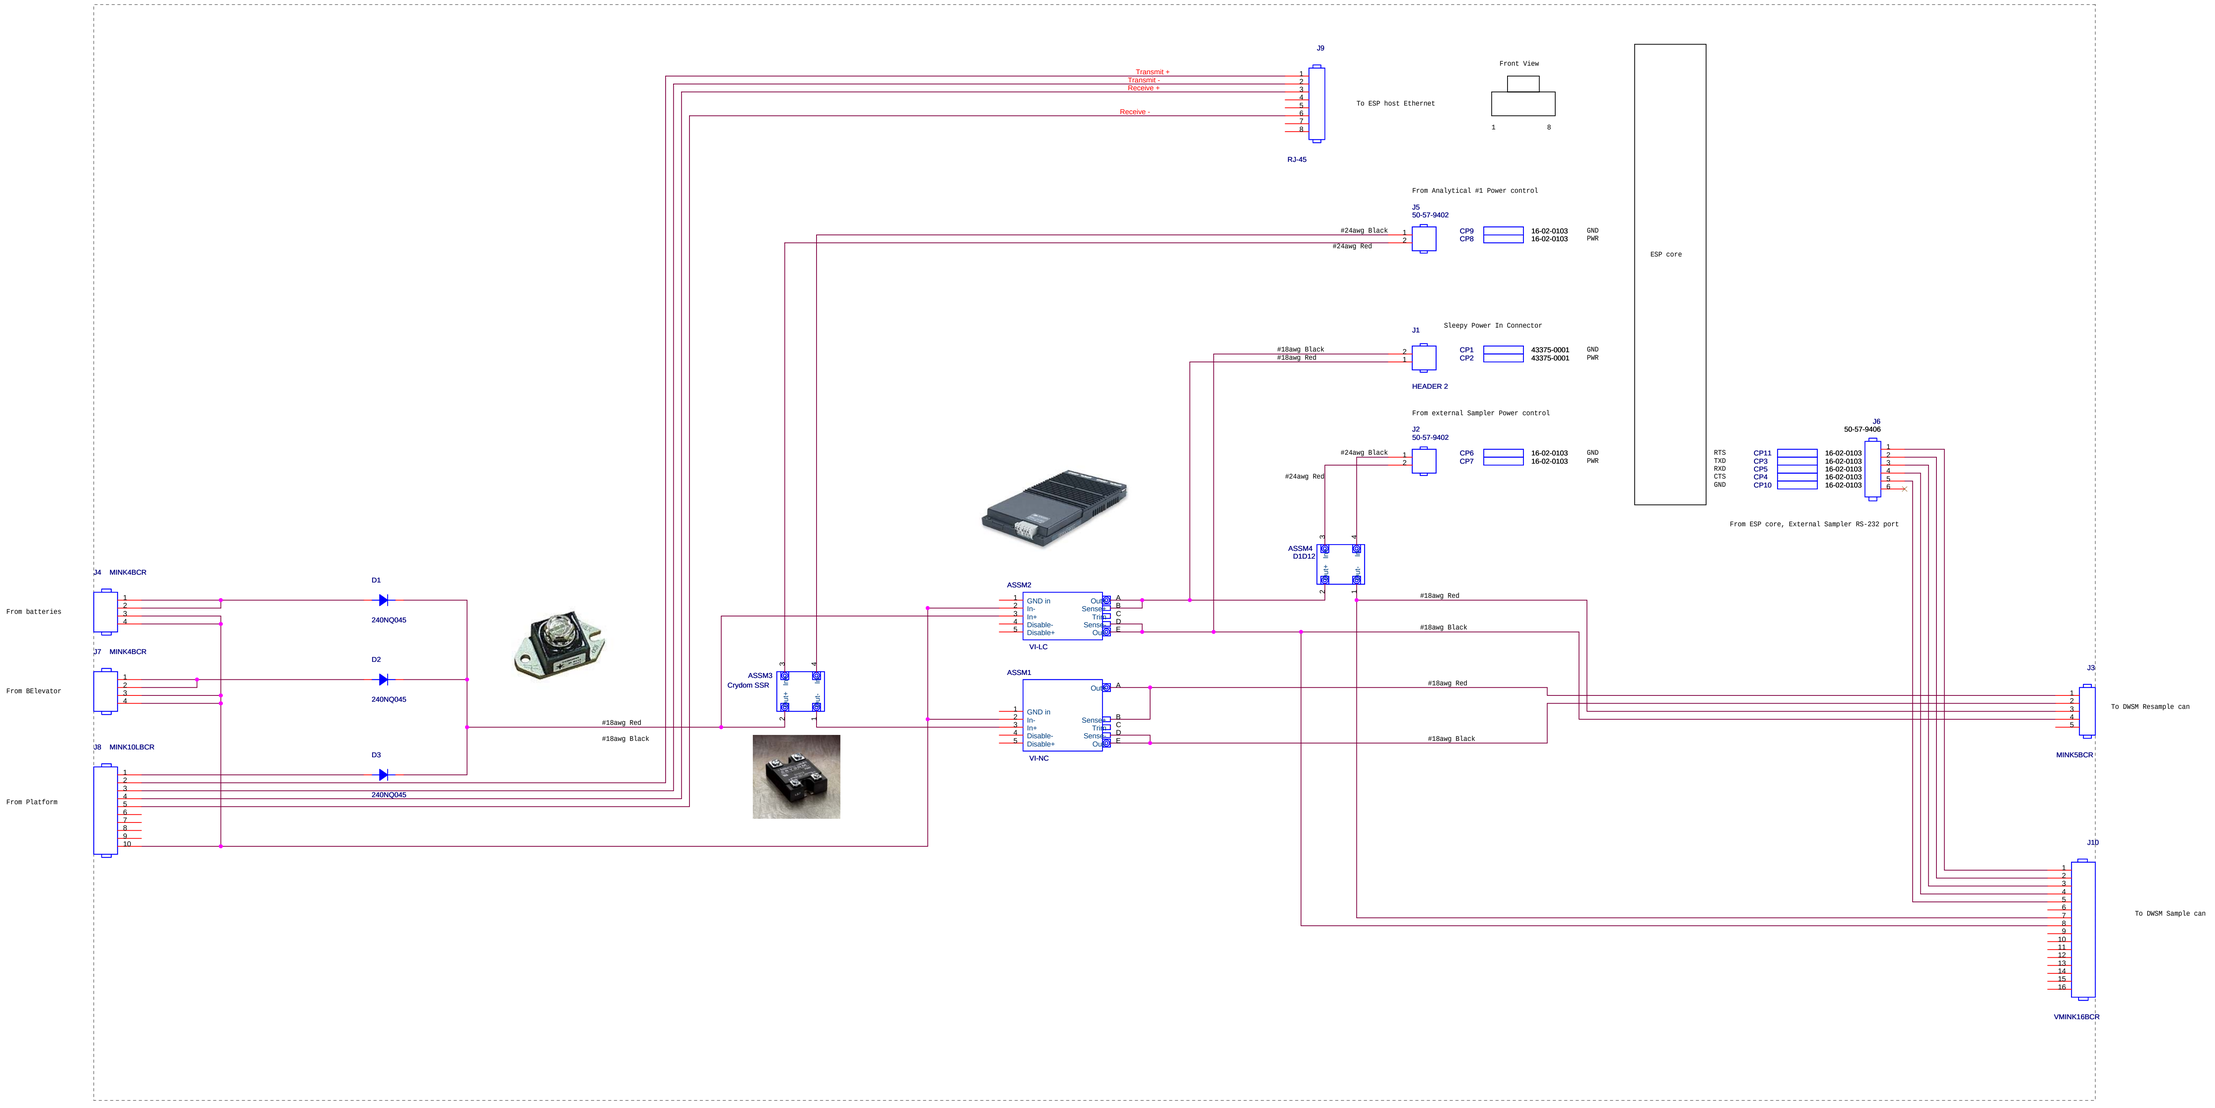

M B A R I	Monterey Bay Aquarium Research Institute 7700 Sandholdt Road, Moss Landing, CA 95039		
	Title DWSM Power supply		
Engineer Scott Jensen	Size D	Document Number <Doc>	Layout File <Layout File>	Rev 0
Layout <Layout>	Date: Wednesday, July 09, 2008	Sheet 1 of 1		