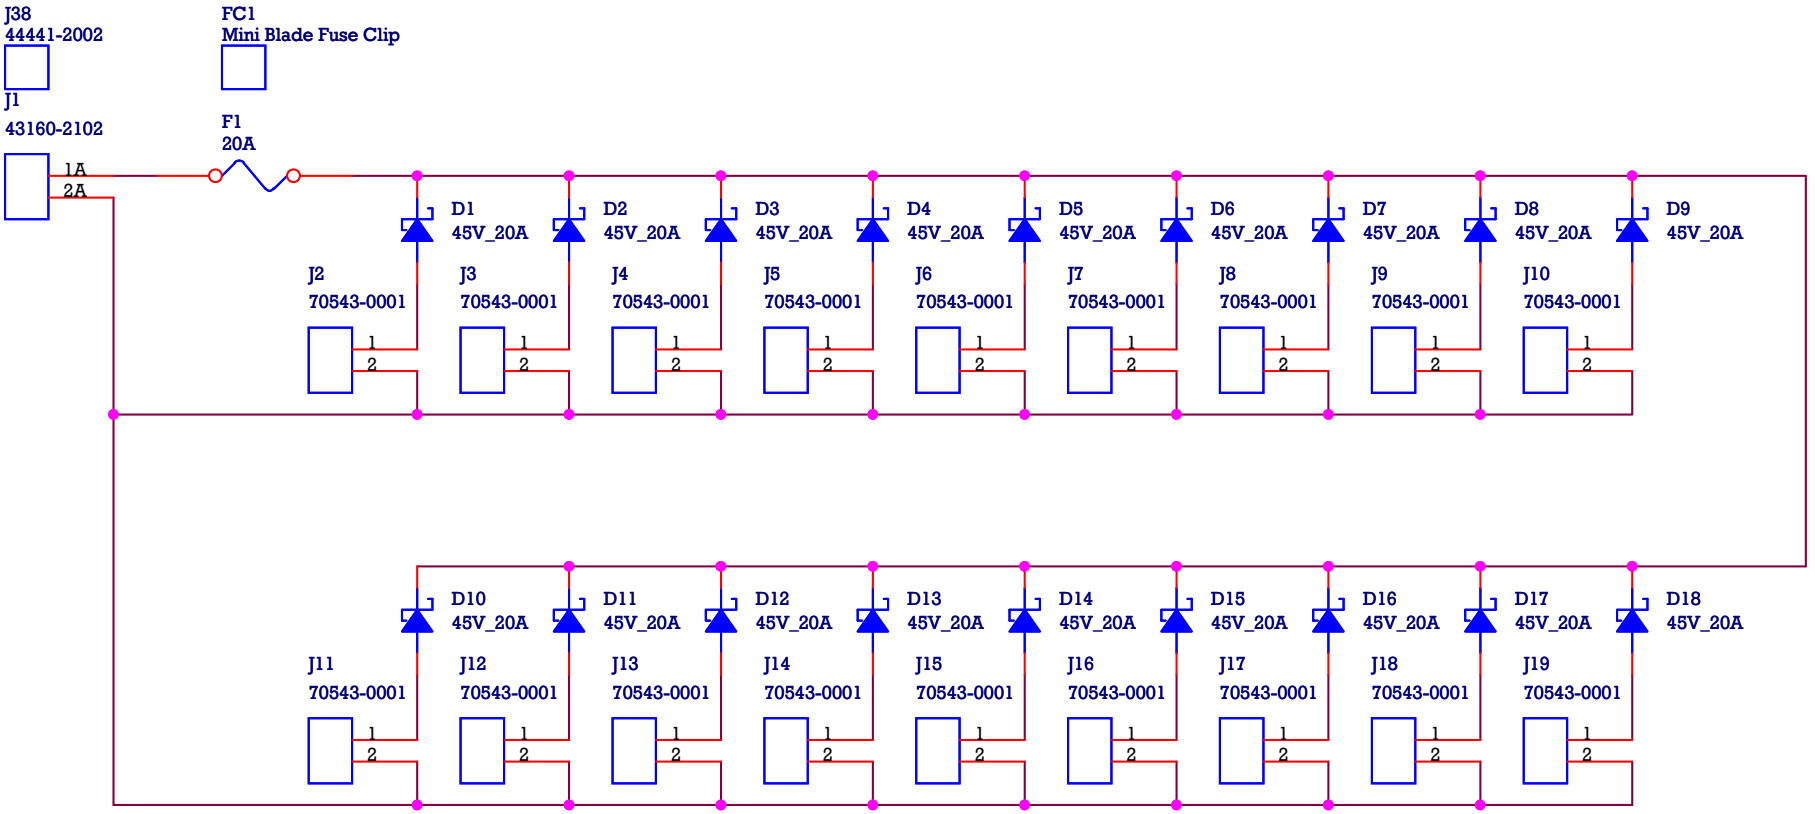

MBARI		**Monterey Bay Aquarium Research Institute** 7700 Sandhold Road, Moss Landing, CA 95039	
		Title **Alkaline Battery Box Adaptor**	
Engineer JRosal	Size A	Document Number <Doc>	Layout File <Layout File> / Rev 0
Layout <Layout>	Date:	Thursday, January 24, 2008	Sheet 1 of 1