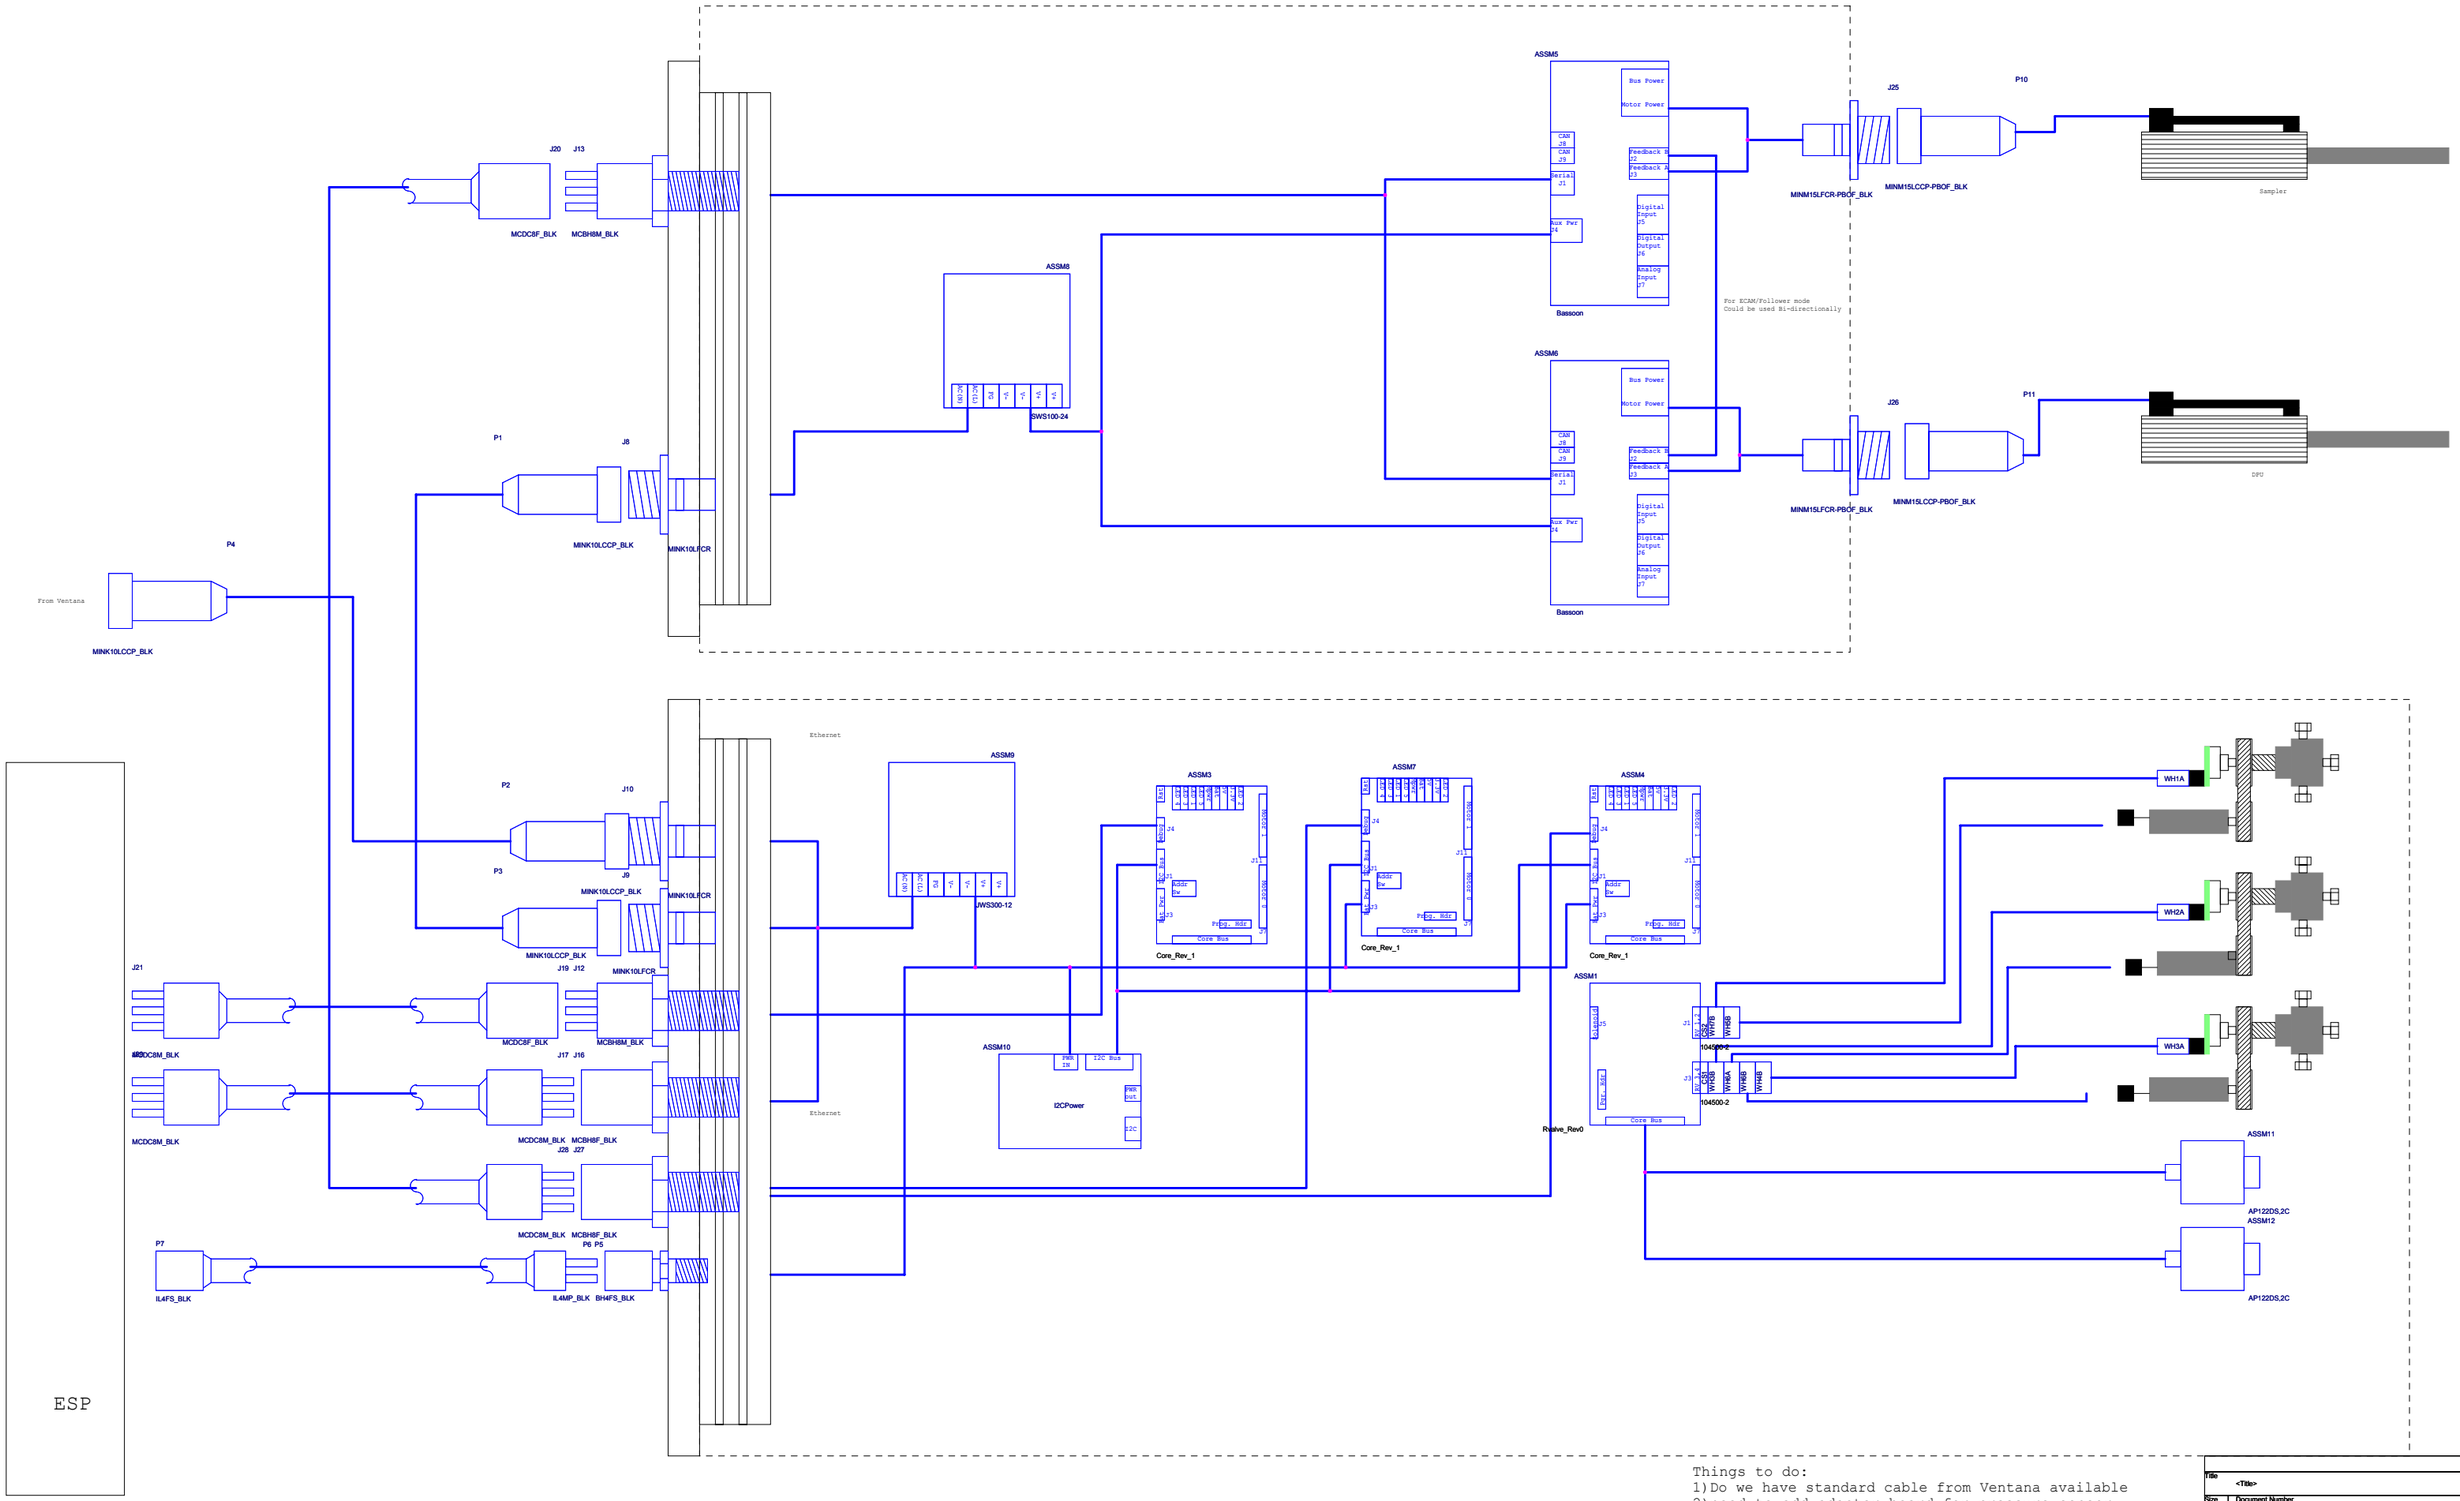

Things to do:
1) Do we have standard cable from Ventana available
2) need to add adapter board for pressure sensor

Title	<Title>	
Size D	Document Number <Doc>	Rev <RevCode>
Date: Thursday, September 15, 2005	Sheet 1 of 1	