Monterey Bay EcoHAB South
Deployment
September 2013
Location: 36.64° - 121.88°

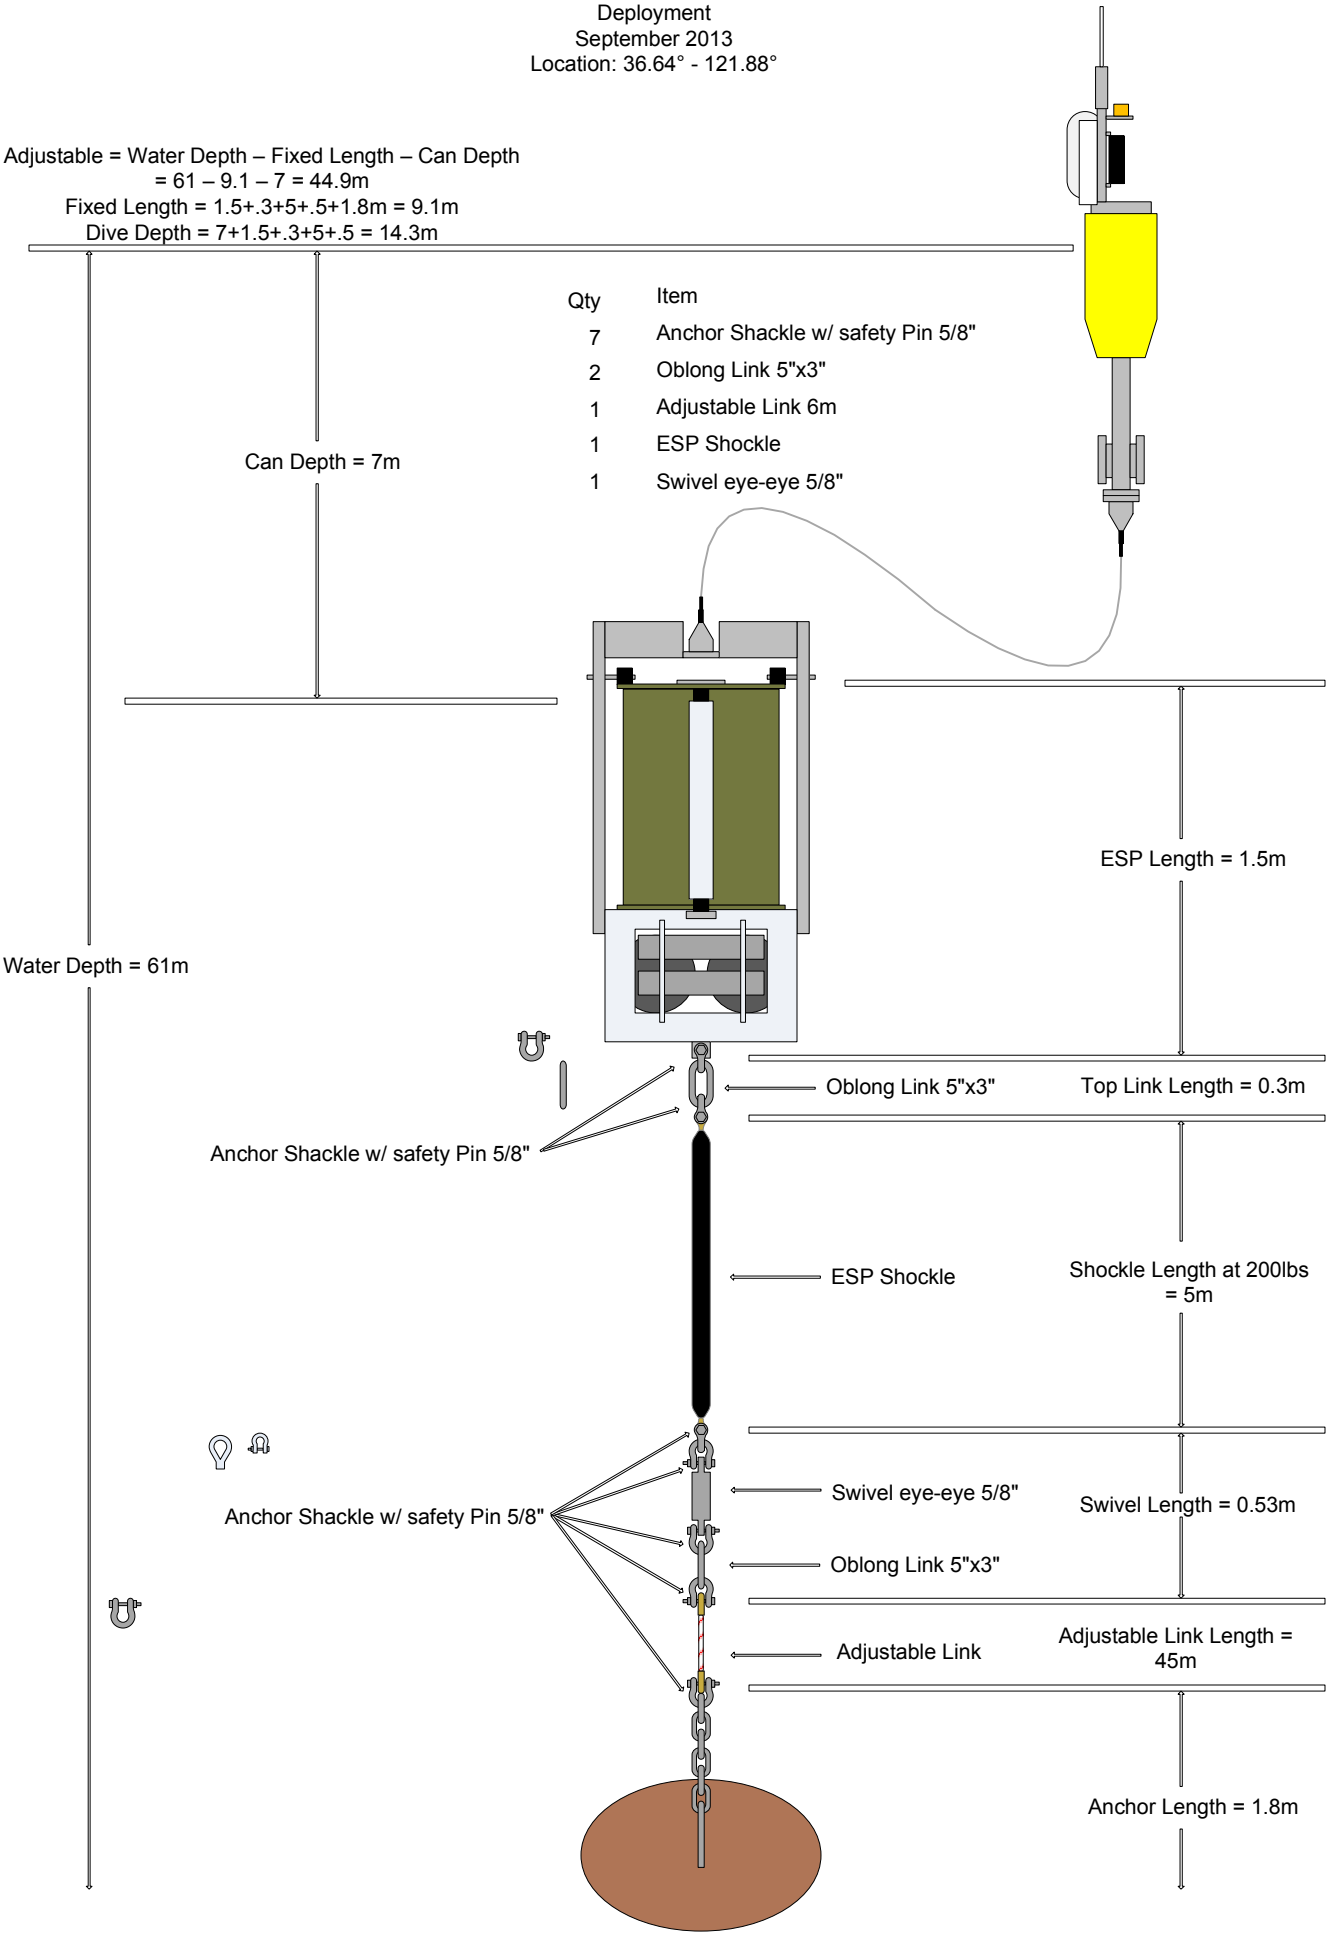

Qty	Item
7	Anchor Shackle w/ safety Pin 5/8"
2	Oblong Link 5"x3"
1	Adjustable Link 6m
1	ESP Shockle
1	Swivel eye-eye 5/8"