DIGITAL BOARD

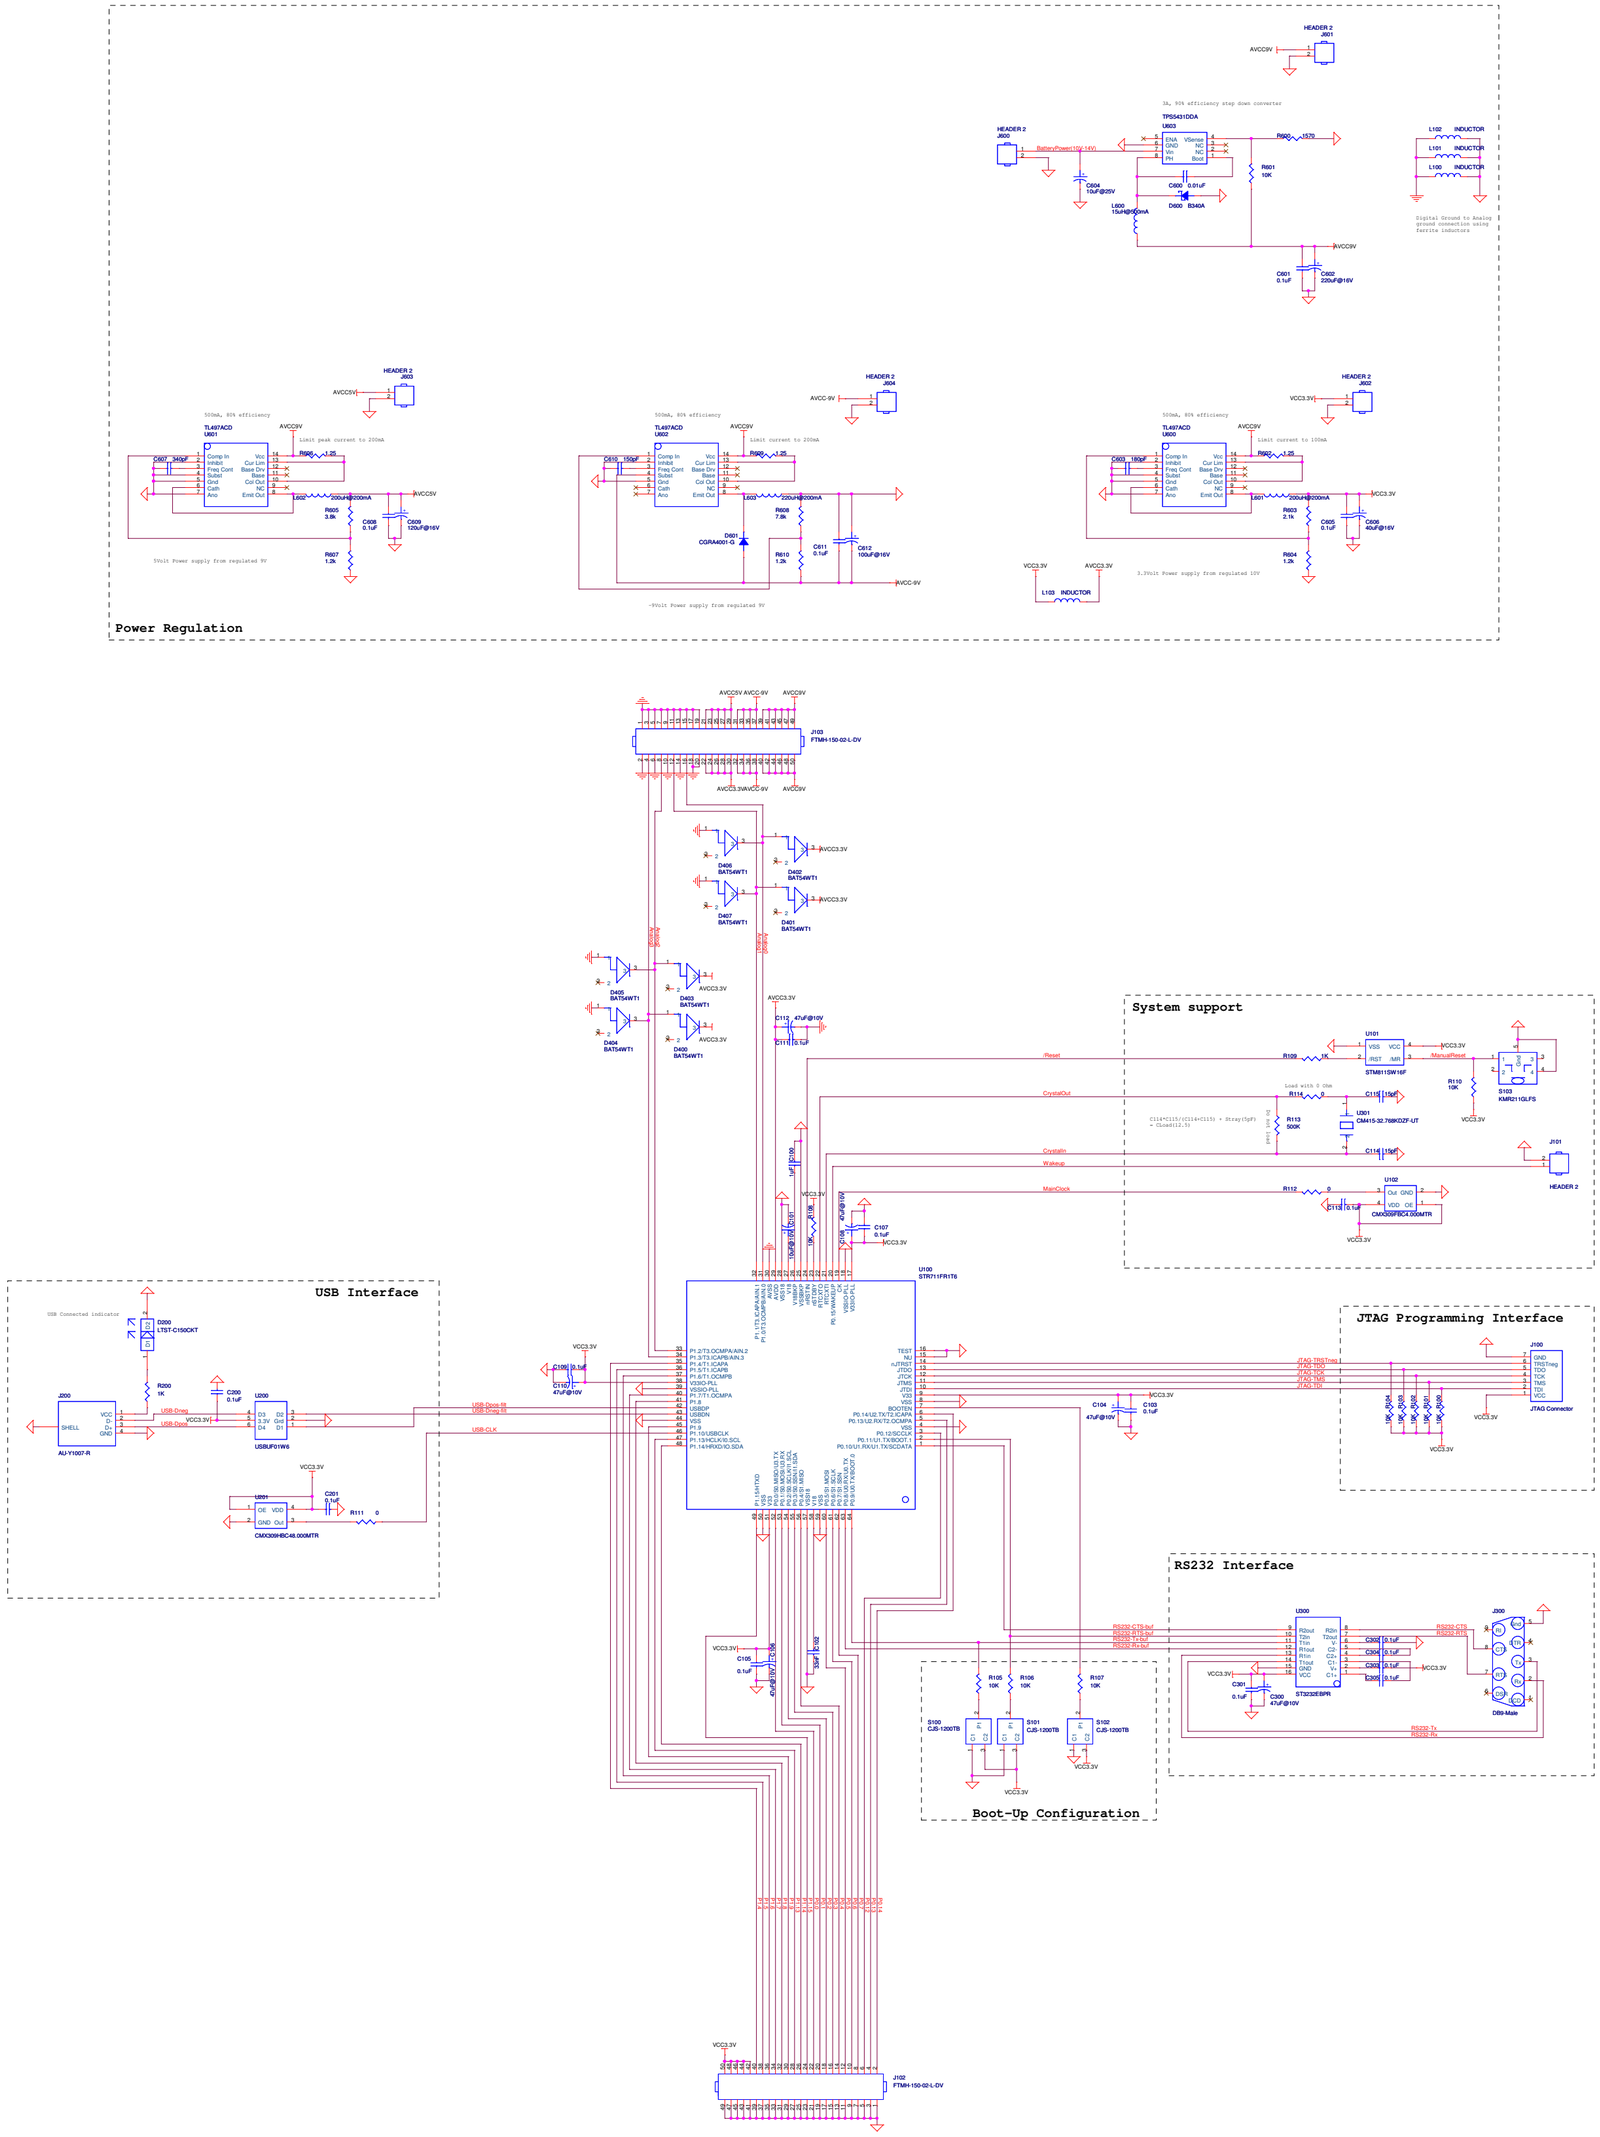

Vincent Riot, Dean Hadley

Title: PCR Module-Micro Controller

Size	Document Number	Rev
Custom	LEA	AA

Date: Wednesday, March 12, 2008 Sheet 1 of 1