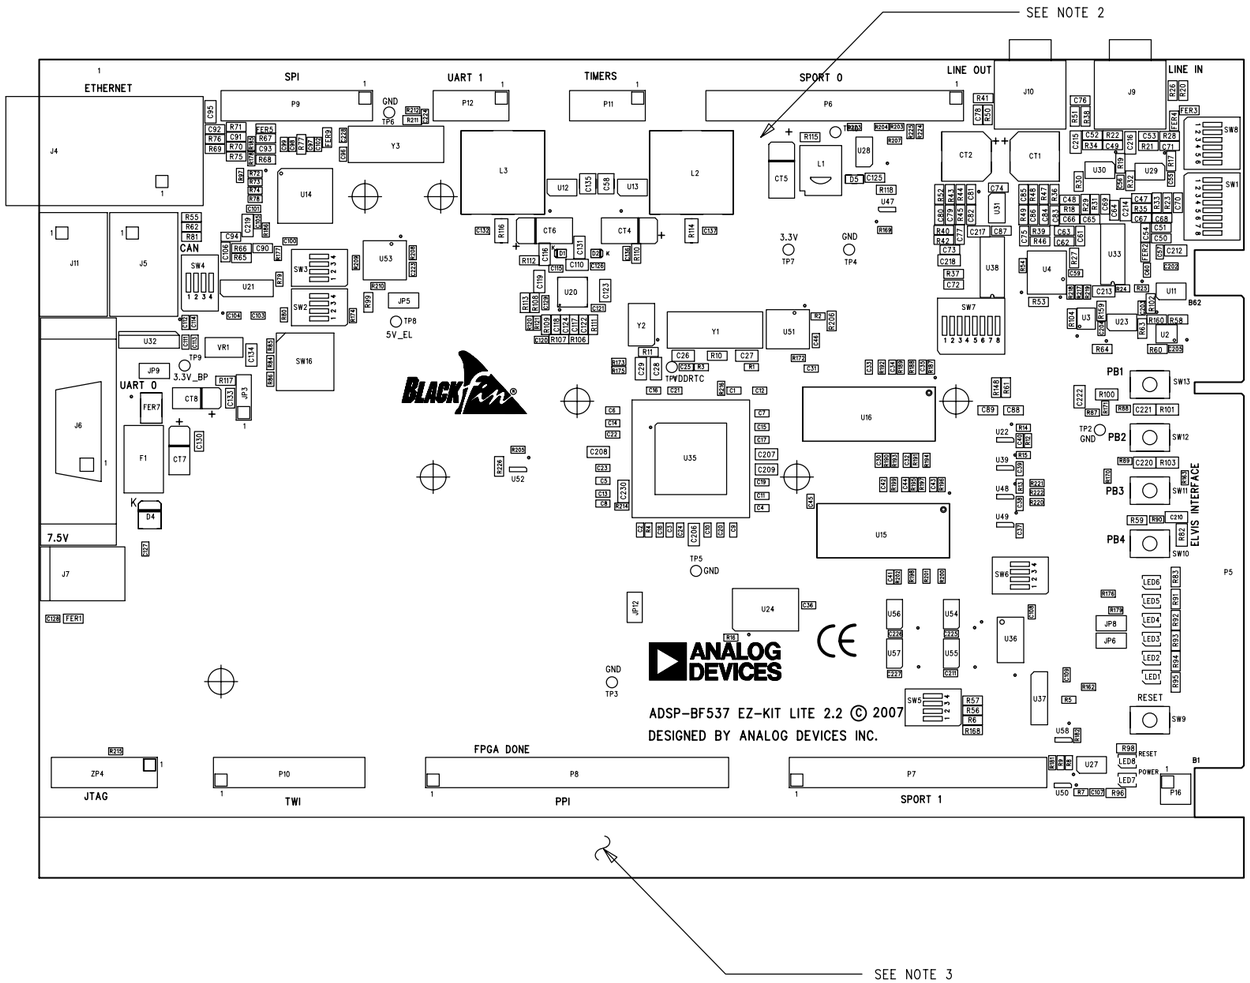


NOTES:

1. MASK HOLES FOR TP1–TP10, AND P16 BEFORE SOLDERING.
2. BREAK OFF STRIP AT COMPLETION OF ASSEMBLY.

| | | | |
|---|---|---|---|
| UNLESS OTHERWISE SPECIFIED DIMENSIONS ARE IN INCHES TOLERANCES ARE : .XX +/- .010 .XXX +/- .005 | CONTRACT NO. | | ANALOG DEVICES 20 Cotton Road Nashua, New Hampshire 03063 (603) 883-2430 FAX (603) 882-2655 |
| | APPROVALS | DATE | |
| MATERIAL | DRAWN | 01/23/07 | ASSEMBLY DRAWING TOP SIDE ADSP-BF537 EZ-KIT LITE |
| | CHECKED | | |
| FINISH | ENGINEERING | | SIZE B · DWG. NO. ASSMAA0188-2004-REF · REV. 2.2 |
| | QUALITY | | |
| DO NOT SCALE THIS DRAWING | MANUFACTURING | | SCALE 1 : 1 · SHEET 1 OF 2 |