



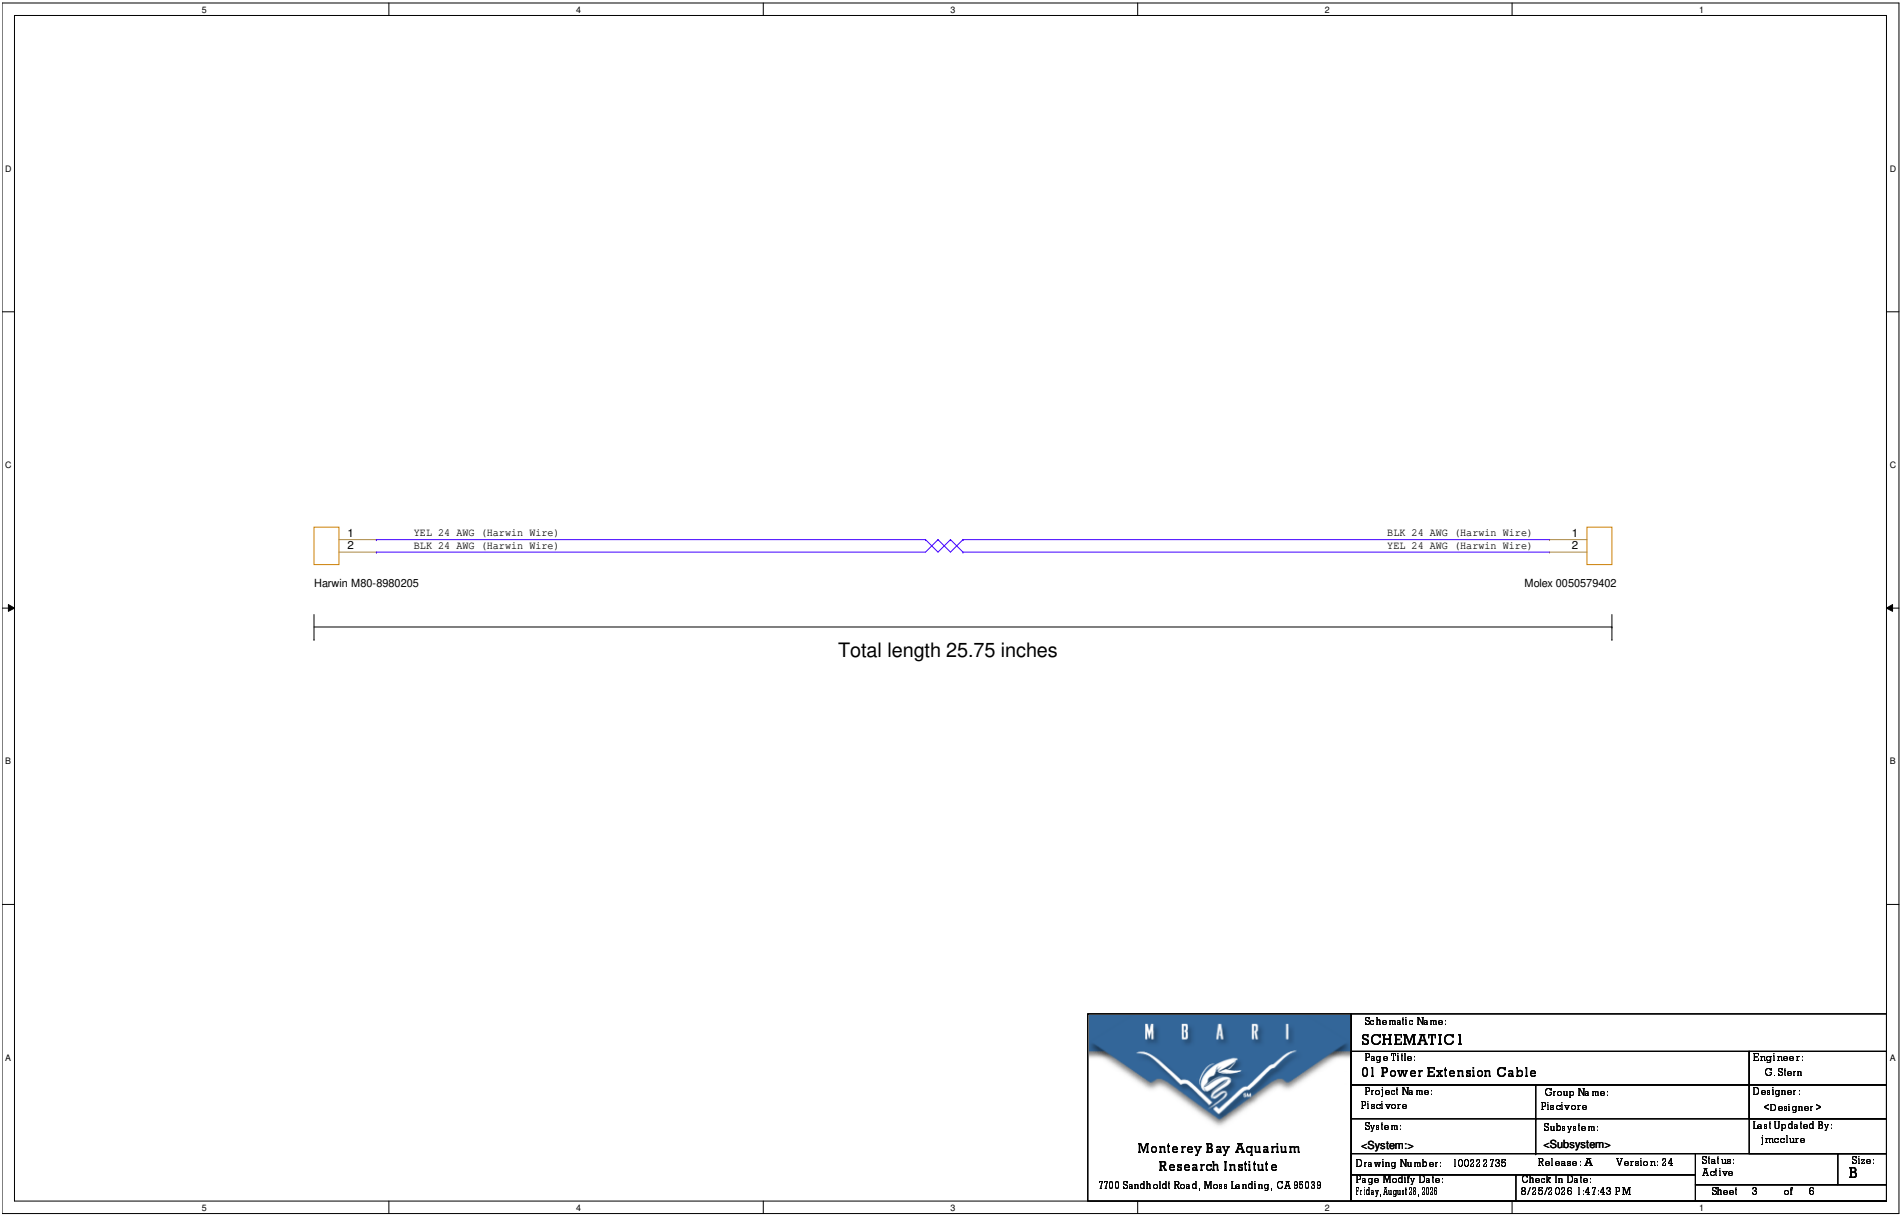


Schematic Name: SCHEMATIC 1				
Page Title: 01 Power Extension Cable			Engineer: G. Stern	
Project Name: Piscivore		Group Name: Piscivore		Designer: <Designer >
System: <System>		Subsystem: <Subsystem>		Last Updated By: jmcclure
Drawing Number: 100222735		Release: A Version: 24		Status: Active
Page Modify Date: Friday, August 28, 2026		Check In Date: 8/25/2026 1:47:43 PM		Size: B
Sheet 3 of 6				



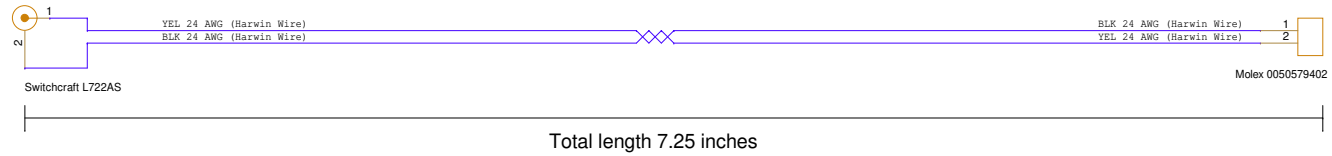

**Monterey Bay Aquarium
Research Institute**
7700 Sandholdt Road, Moss Landing, CA 95039

Schematic Name: SCHEMATIC 1			
Page Title: 02 Power Jack Adapter Cable		Engineer: G. Stern	
Project Name: Piscivore	Group Name: Piscivore	Designer: <Designer>	
System: <System>	Subsystem: <Subsystem>	Last Updated By: jmcclure	
Drawing Number: 100222736	Release: A	Version: 24	Status: Active
Page Modify Date: Friday, August 18, 2023	Check in Date: 8/25/2023 1:47:43 PM		Size: B
Sheet 3 of 6			

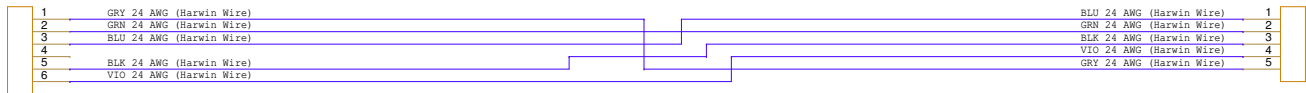

Harwin M80-8880605


Molex 0050579405

Total length 34.5 inches



**Monterey Bay Aquarium
Research Institute**
7700 Sandholdt Road, Moss Landing, CA 95039


Schematic Name: SCHEMATIC 1			
Page Title: 03 Comms Extension Cable		Engineer: G. Stern	
Project Name: Piscivore	Group Name: Piscivore	Designer: <Designer>	
System: <System>	Subsystem: <Subsystem>	Last Updated By: jmcclure	
Drawing Number: 100222736	Release: A	Version: 24	Status: Active
Page Modify Date: Friday, August 18, 2023	Check in Date: 8/25/2023 1:47:43 PM		Size: B
Sheet 3 of 6			

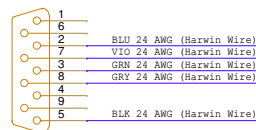


DB9 PLUG.MP
Male Pins

Length 3.5 inches

Length 3.5 inches

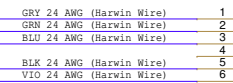

Harwin M80-8880605
Female Pins

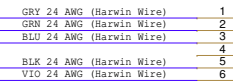

Harwin M80-8120605
Male Pins



**Monterey Bay Aquarium
Research Institute**
7700 Sandholdt Road, Moss Landing, CA 95039

Schematic Name: SCHEMATIC 1			
Page Title: 04 Comms Breakout Cable		Engineer: G. Stern	
Project Name: Piscivore	Group Name: Piscivore	Designer: <Designer>	
System: <System>	Subsystem: <Subsystem>	Last Updated By: jmcclure	
Drawing Number: 100222738	Release: A	Version: 24	Status: Active
Page Modify Date: Friday, August 18, 2023	Check in Date: 8/25/2023 1:47:43 PM	Sheet 3 of 6	Size: B