PART NAME			MATERIAL	REMARK
FRAME	TOP SIDE RAIL		SPA-H	
	BOTTOM SIDE RAIL		SPA-H	
	FORK LIFT POCKET		SPA-H	
	CORNER POST		SPA-H	
	END FRAME		SPA-H	
PANEL	ROOF		M.G.S.S.	
	SIDE		M.G.S.S.	
	DOOR		M.G.S.S.	
	SUB-FLOOR		SPA-H	
	INSIDE LINING	ROOF	A5052-H32	
		SIDE	SUS 304	
		DOOR	SUS 304	
FLOOR			A6061-T6	
CORNER CASTING			SCW 49	L178XW162XH118
INSULATION			POLYURETHANE	BLOWING AGENT : R141b
REFRIGERATION UNIT			SUPPLIED BY OWNER	

CLASSIFICATION		DIMENSION			
EXTERNAL	LENGTH	6,058 +0/-6	MM	19'-10 1/2" +0/-1/4"	
	WIDTH	2,438 +0/-5	MM	8' +0/-3/16"	
	HEIGHT	2,591 +0/-5	MM	8'-6" +0/-3/16"	
INTERNAL	LENGTH	5,119 +0/-6	MM	16'-9 17/32" +0/-1/4"	
	WIDTH	2,292 +0/-5	MM	7'-6 15/64" +0/-3/16"	
	HEIGHT	2,319 +0/-5	MM	7'-7 1/8" +0/-3/16"	
DOOR OPENING	WIDTH	2,196 +0/-5	MM	7' 2 7/16" +0/-3/16"	
	HEIGHT	2,250 +0/-5	MM	7'-4 37/64" +0/-3/16"	
MAX. GROSS WEIGHT		24,000	KG	52,910	LB
TARE WEIGHT		2,550	KG	5,620	LB
MAX. PAYLOAD		21,450	KG	47,290	LB
FLOOR STRENGTH		3,000	KG	6,610	LB

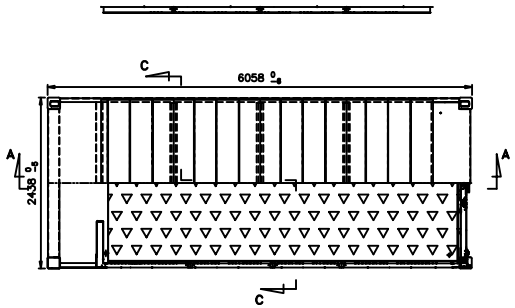

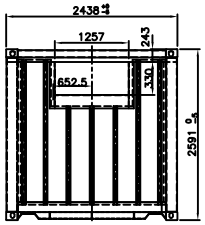

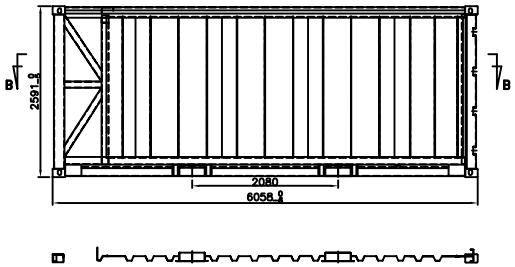

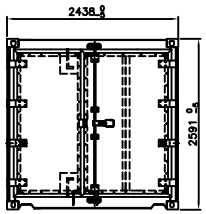

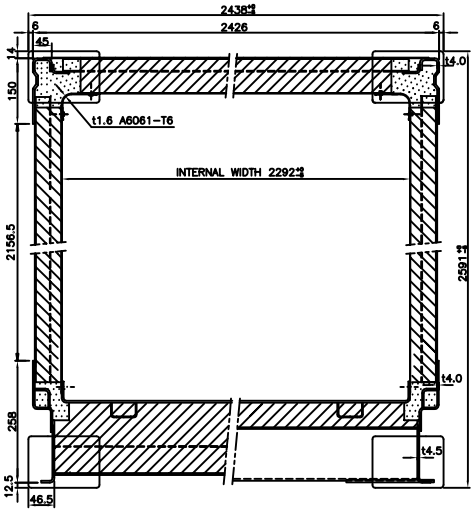

SECTION C-C (ROTATED -90°)
SCALE 1:8

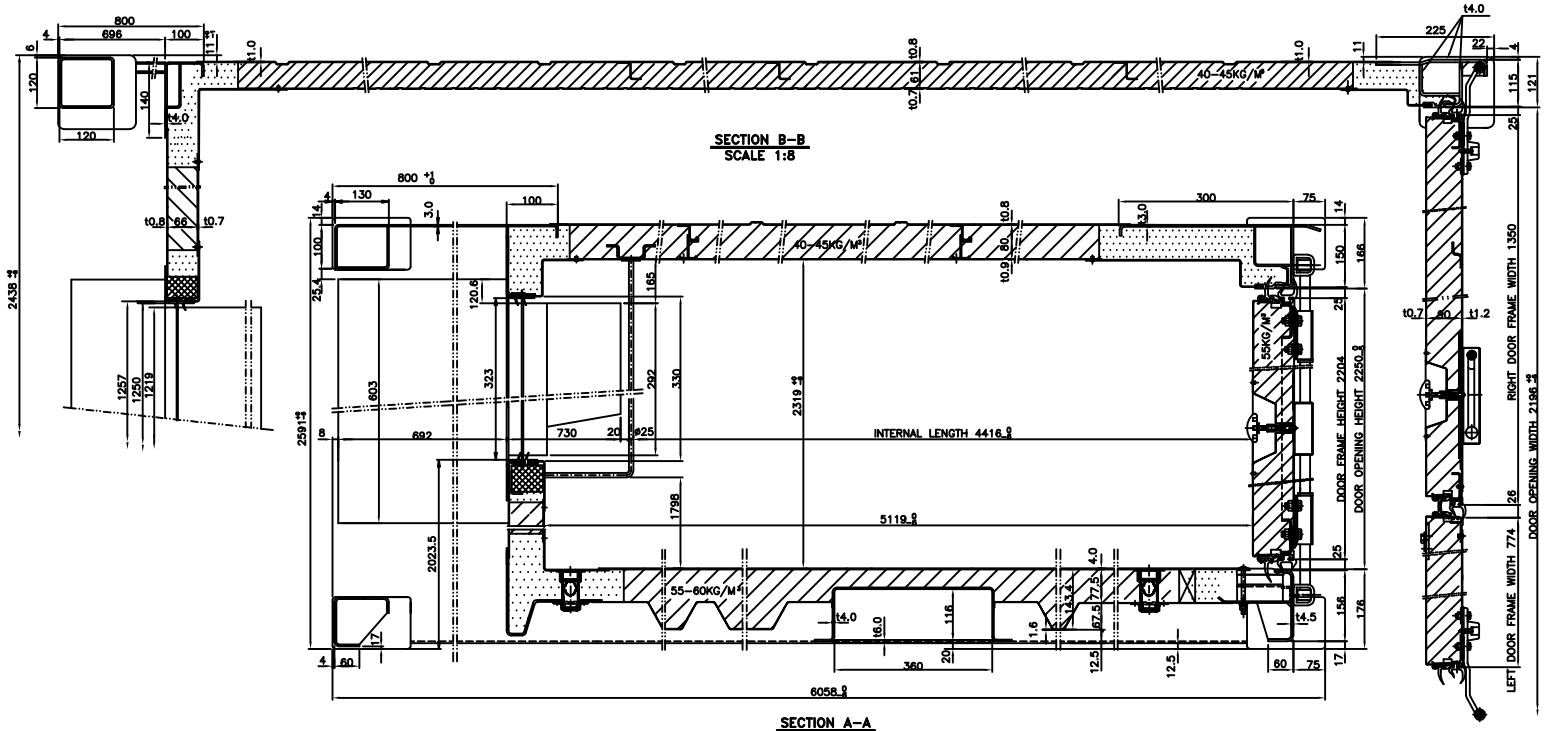

SECTION B-B
SCALE 1:8

SECTION A-A
SCALE 1:8

TL-20ERA-0900	MARKING ASSEMBLY	
TL-20ERA-0800	SIDE LINING ASSEMBLY	
TL-20ERA-0700	FLOOR ASSEMBLY	
TL-20ERA-0600	DOOR ASSEMBLY	
TL-20ERA-0500	FRONT FRAME ASSEMBLY	
TL-20ERA-0400	SIDE ASSEMBLY	
TL-20ERA-0300	ROOF ASSEMBLY	
TL-20ERA-0200	REAR ASSEMBLY	
TL-20ERA-0100	BASE STRUCTURE	
TL-20ERA-0000	GENERAL ARRANGEMENT	
DRAWING NO.	DESCRIPTIONS	REMARKS

MARK	Q'TY	REV. FILE NO.	SIGNATURE	DATE	

APPROVED		SIZE:	20'X8'X8'6"
CHECKED		TITLE	GENERAL ARRANGEMENT
DESIGNED			
DATE	2005.8.10	YANCZHOU TONGLEE REEFER CONTAINER CO.,LTD.	
SCALE	1:50	DRAWING NO.	TL-20ERA-0000
PROJECTION			

Doc to Excel belongs to Korea