DWG NO:	90568	SHEET 1

REVISIONS				
ZONE	REV.	DESCRIPTION	DATE	APPROVED

NOTES:

JESS ALREADY HAS MATERIAL AND
WILL BRING THAT DOWN TO THE SHOP

APL SHOP INFORMATION	
Worktag	GR016798
TASK #	M9Y
QUANTITY	14
ORIGINATOR	JESS NOE
PHONE #	206-218-6167
EMAIL	noej@uw.edu

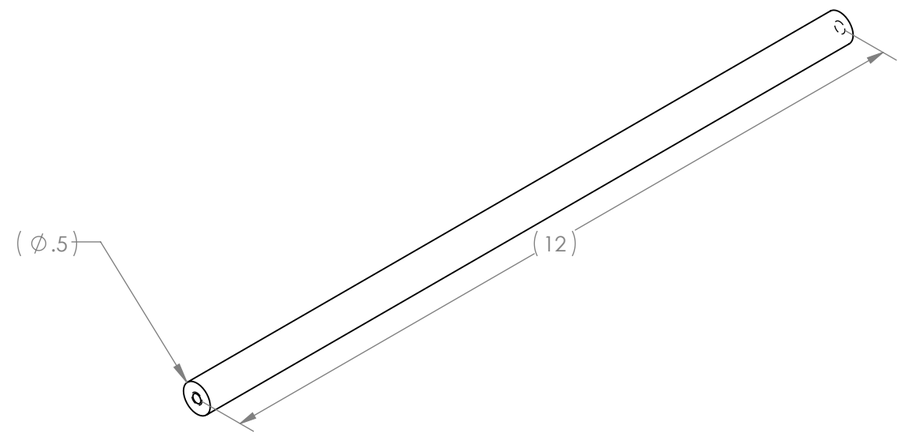

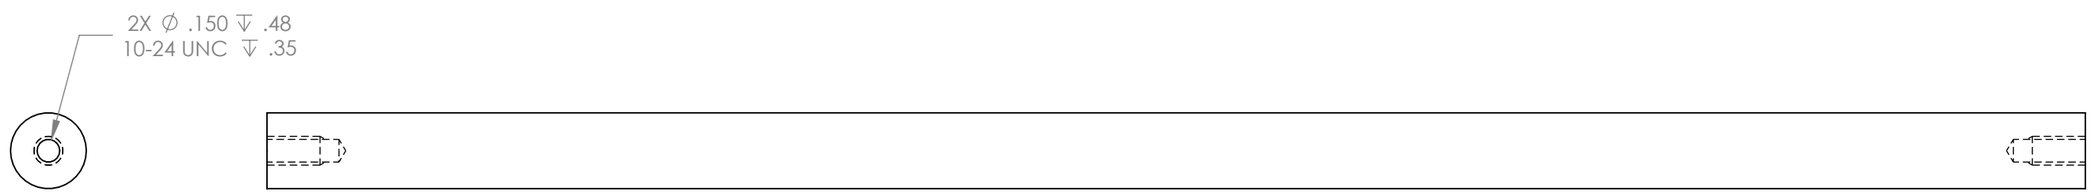

UNLESS OTHERWISE NOTED		APPROVALS		DATE
- APPLICABLE STANDARDS: MIL-STD-XXX - SURFACE FINISH: 125RMS - MACHINED FILLETS: R.015 MAX - REMOVE ALL BURRS, BREAK SHARP EDGES .015 MAX - DIMENSIONS AND SURFACE FINISH TO BE MET AFTER SPECIFIED COATINGS	DIMENSIONS ARE IN INCHES WEIGHT IS IN POUNDS (X.X) INDICATES A REPEATED OR INFORMATIONAL DIMENSION TOLERANCES: FRACTIONS: ± 1/16 .X: ± .050 .XX: ± .030 .XXX: ± .005 ANGLES: ± 1.0	CHIEF ENGR:		
		SYS ENGR:		
		QA/SAFETY:		
		SR ENGR:		
		ENGINEER:	JESS NOE	--/--/----
		CHECKED:		
	MATERIAL: CPVC PLASTIC	DRAWN:	JESS NOE	--/--/----

APPLIED PHYSICS LABORATORY
UNIVERSITY OF WASHINGTON
1013 NE 40TH ST. SEATTLE, WA. 98105

TITLE: PVC ROD, 0.5", WIRE MANAGEMENT APL STACK

PROJECT FOLDER:	SIZE:	CAGE CODE:	DWG NO:	REV:
MARS	B	98514	90568	A

THIRD ANGLE PROJECTION

WEIGHT:	DO NOT SCALE DRAWING	CAD FILE:	SHEET 1 OF 1
0.11		90568	