12. PCB mechanical drawing

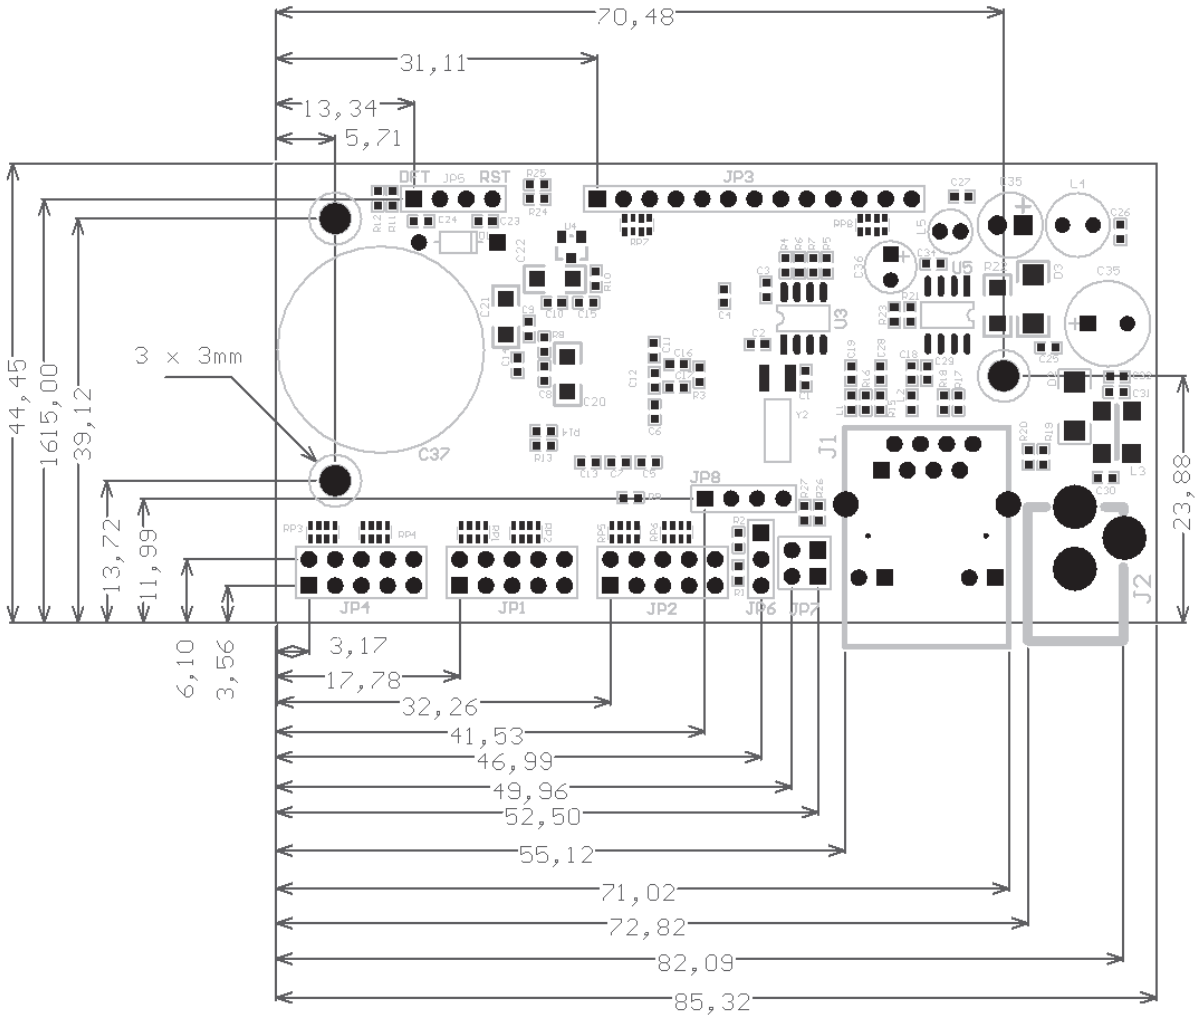

Figure 51. PCB drawing (top view)