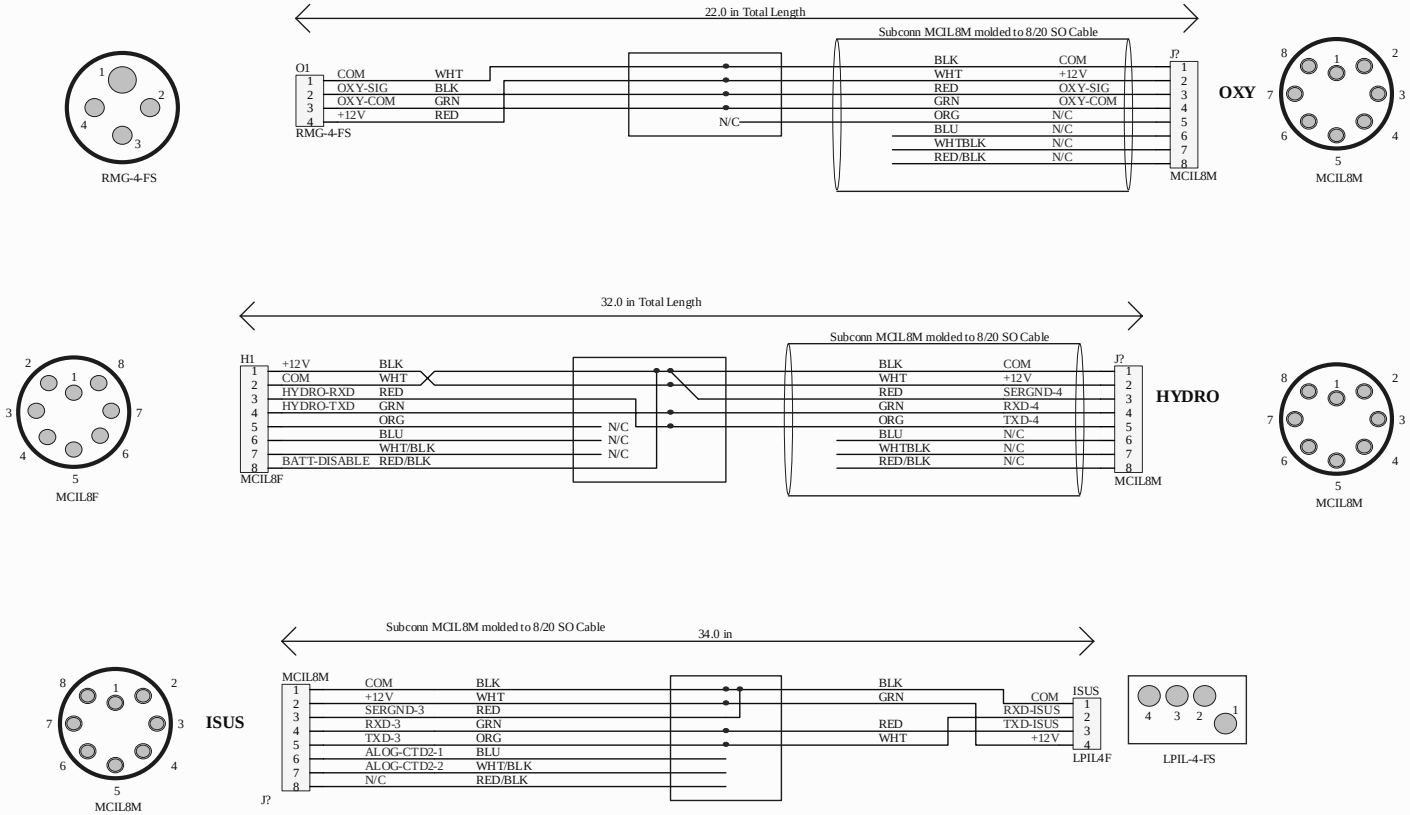

Title		
Size B	Number	Revision
Date: 9/26/2005	Sheet of	
File: \\..\DCON_refit_impulse_order.SCHDOC	Drawn By:	