Science DCon to Bus Aft Cable

Connects to Science DCon

Connects to Bus Aft

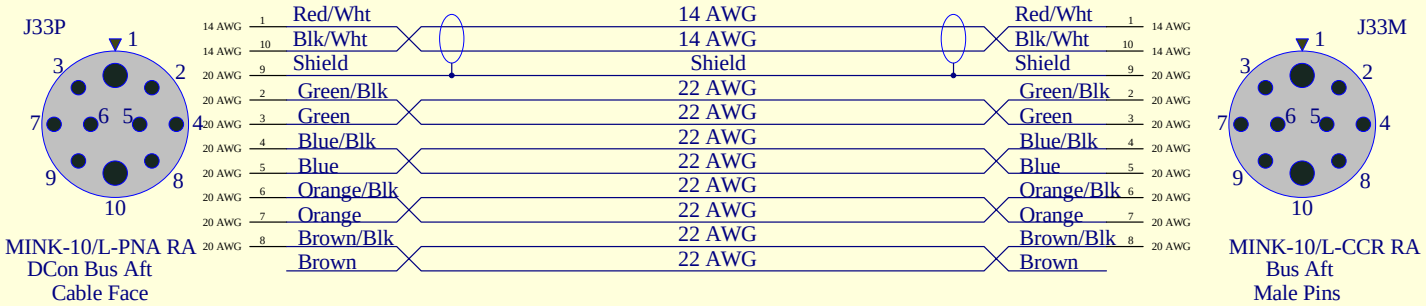

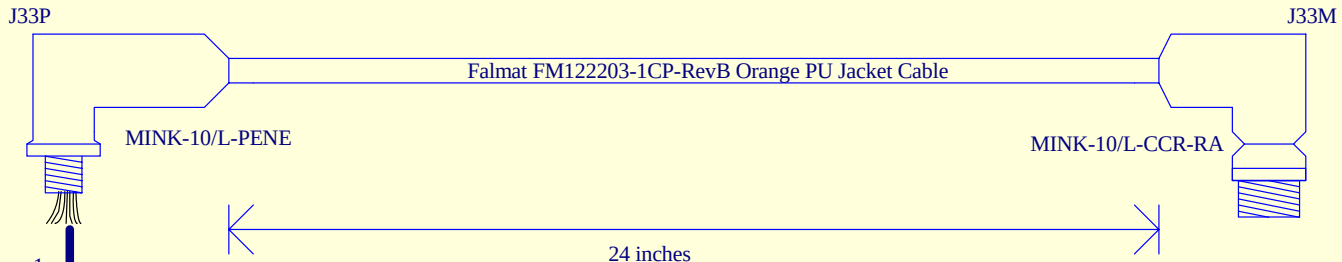

14 AWG	Bus+	1
14 AWG	Bus-	10
20 AWG	Bus Shield	9
20 AWG	Eth Tx-	2
20 AWG	Eth Tx+	3
20 AWG	Eth Rx-	4
20 AWG	Eth Rx+	5
20 AWG	RS485-	6
20 AWG	RS485+	7
20 AWG	Enable	8

18 in.

NOTES:

1. APPLY POTTING COMPOUND TO WIRE CAVITY ON J33P (PNA RA).

2. USE TOOLING FROM JOB# 85249.

Cannot open file
C:\sib\MBARI\logo_bg2.bmp

Title:	Science DCon to Aft Bus Cable - AUVCTD		
Engineer:	Hans Thomas		
Checked:	*		
Part No.:	AUV00102A	Rev: 1	
Sheet:	1 of 1	Date: 10/20/2006	

\\polarbear\dorado\Schematics\DMO DCON Schematics\Science-DCon-Bus-PeneRevA.SchDoc