Monterey Bay Aquarium Research Institute

Moss Landing, California

Proposed 5" Directional Drill

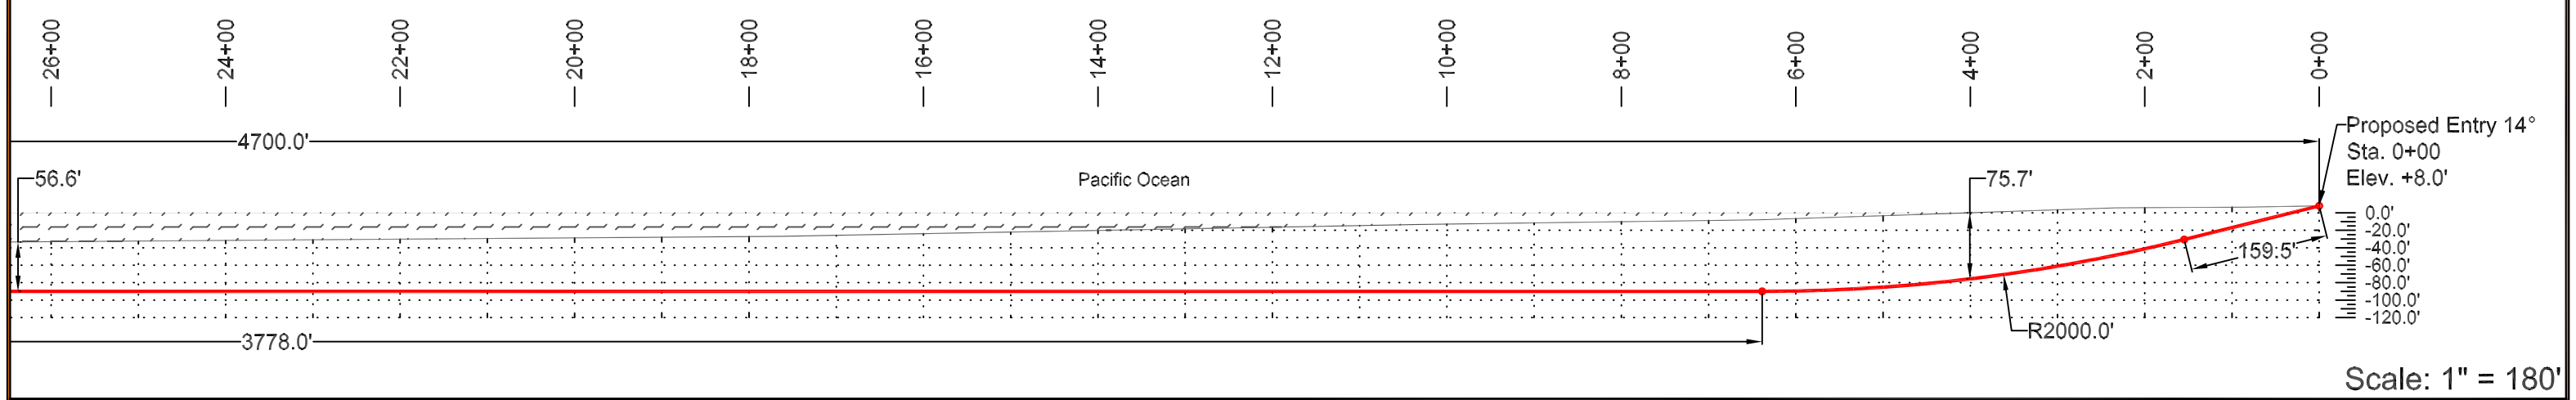

Scale: 1" = 180'

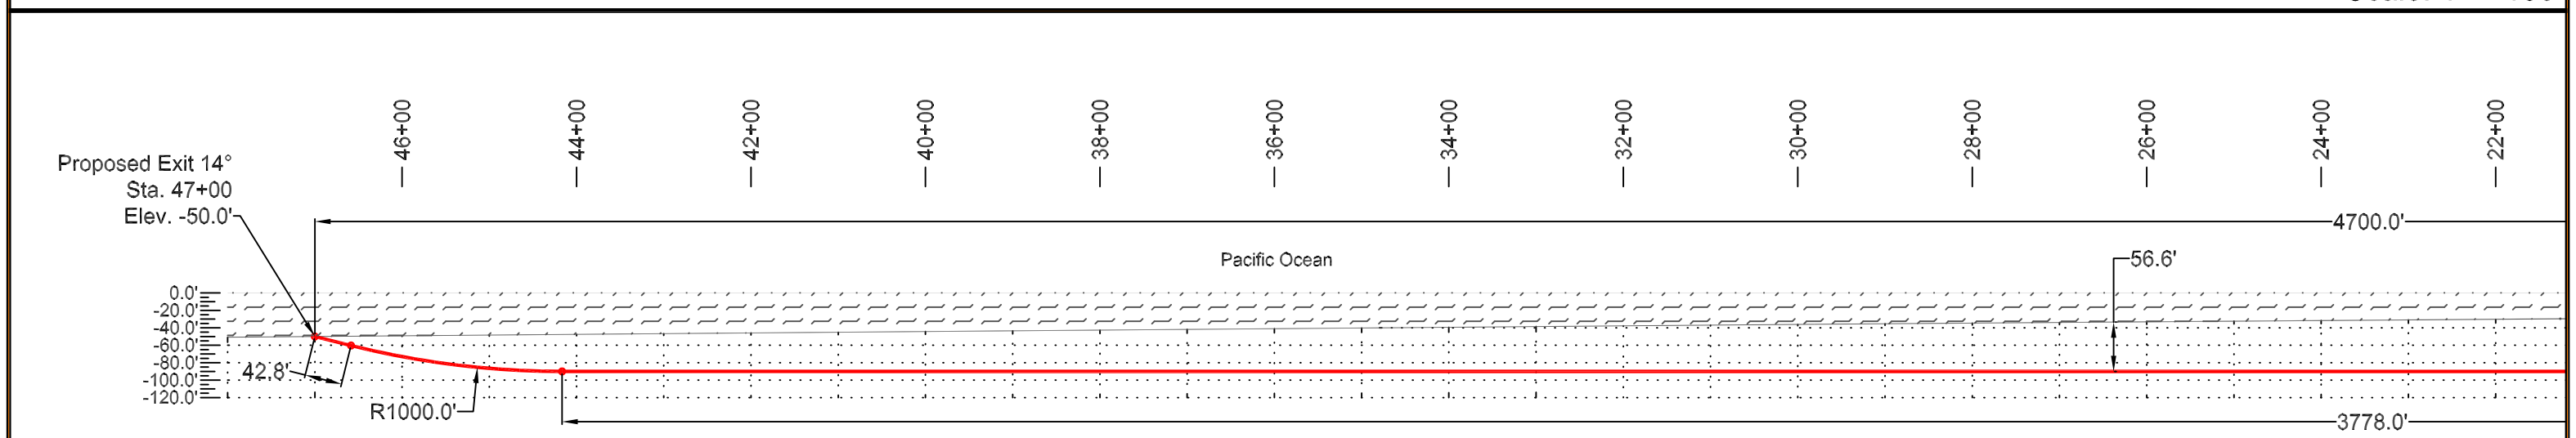

Scale: 1" = 180'

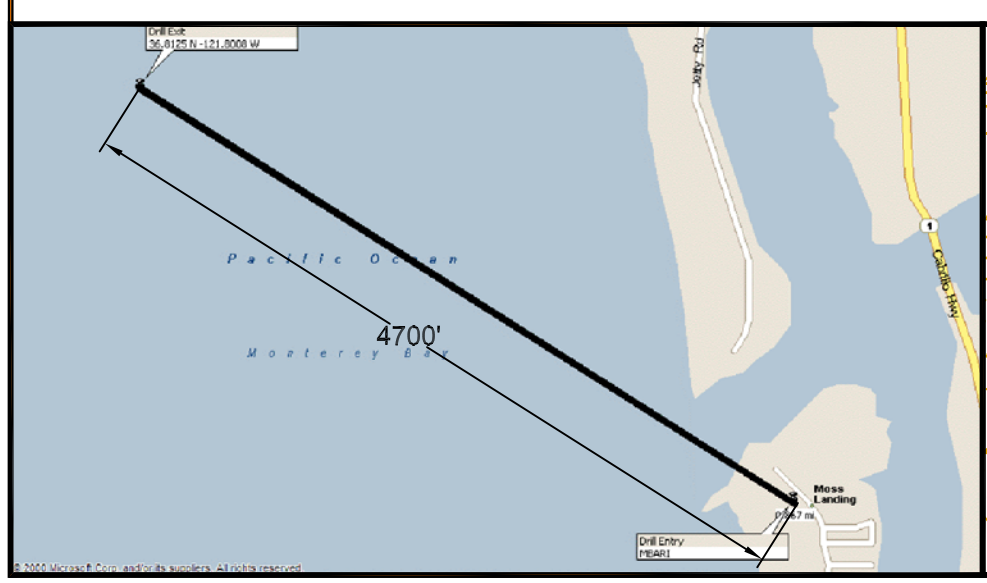

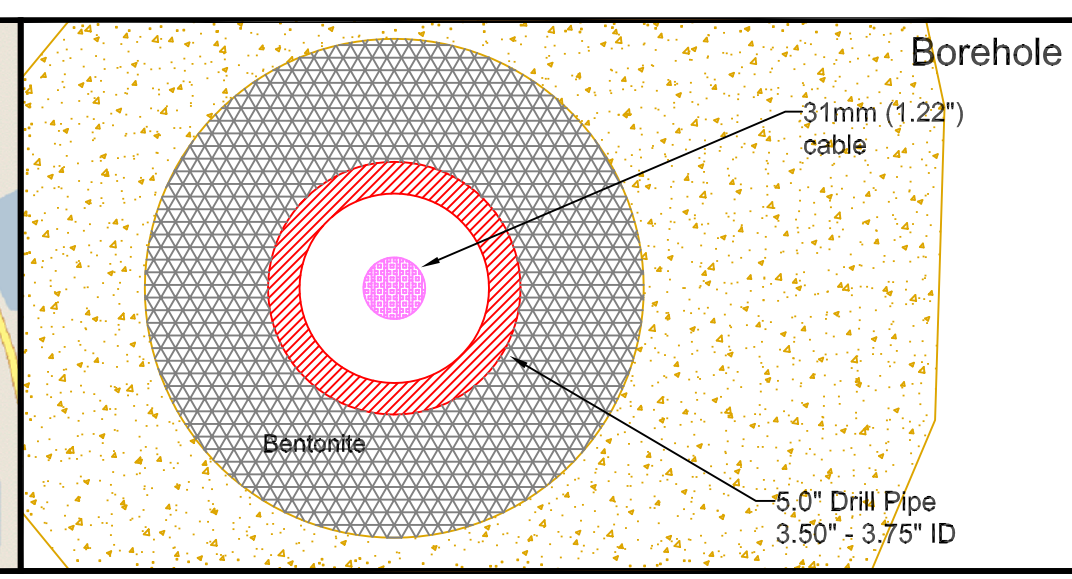

Horizontal Drill Length = 4700'
Measured Pipe Length = 4713'

ENVIRONMENTAL CROSSINGS INC
868 ROBINWOOD CT.
TRAVERSE CITY, MI 49686
PH: (231) 929-1242
FAX: (231) 941-7412

DATE: 9-22-04	JOB No.: 04 -4071	DRAWN BY: GJH
CLIENT: Research Institute Monterey Bay Aquarium		PROFILE DIRECTION: SE to NW
LOCATION: MBARI - Directional Bore Moss Landing, CA		DRAWING No.: Proposal