DRAFT - FOR INTERNAL PROJECT DISTRIBUTION ONLY

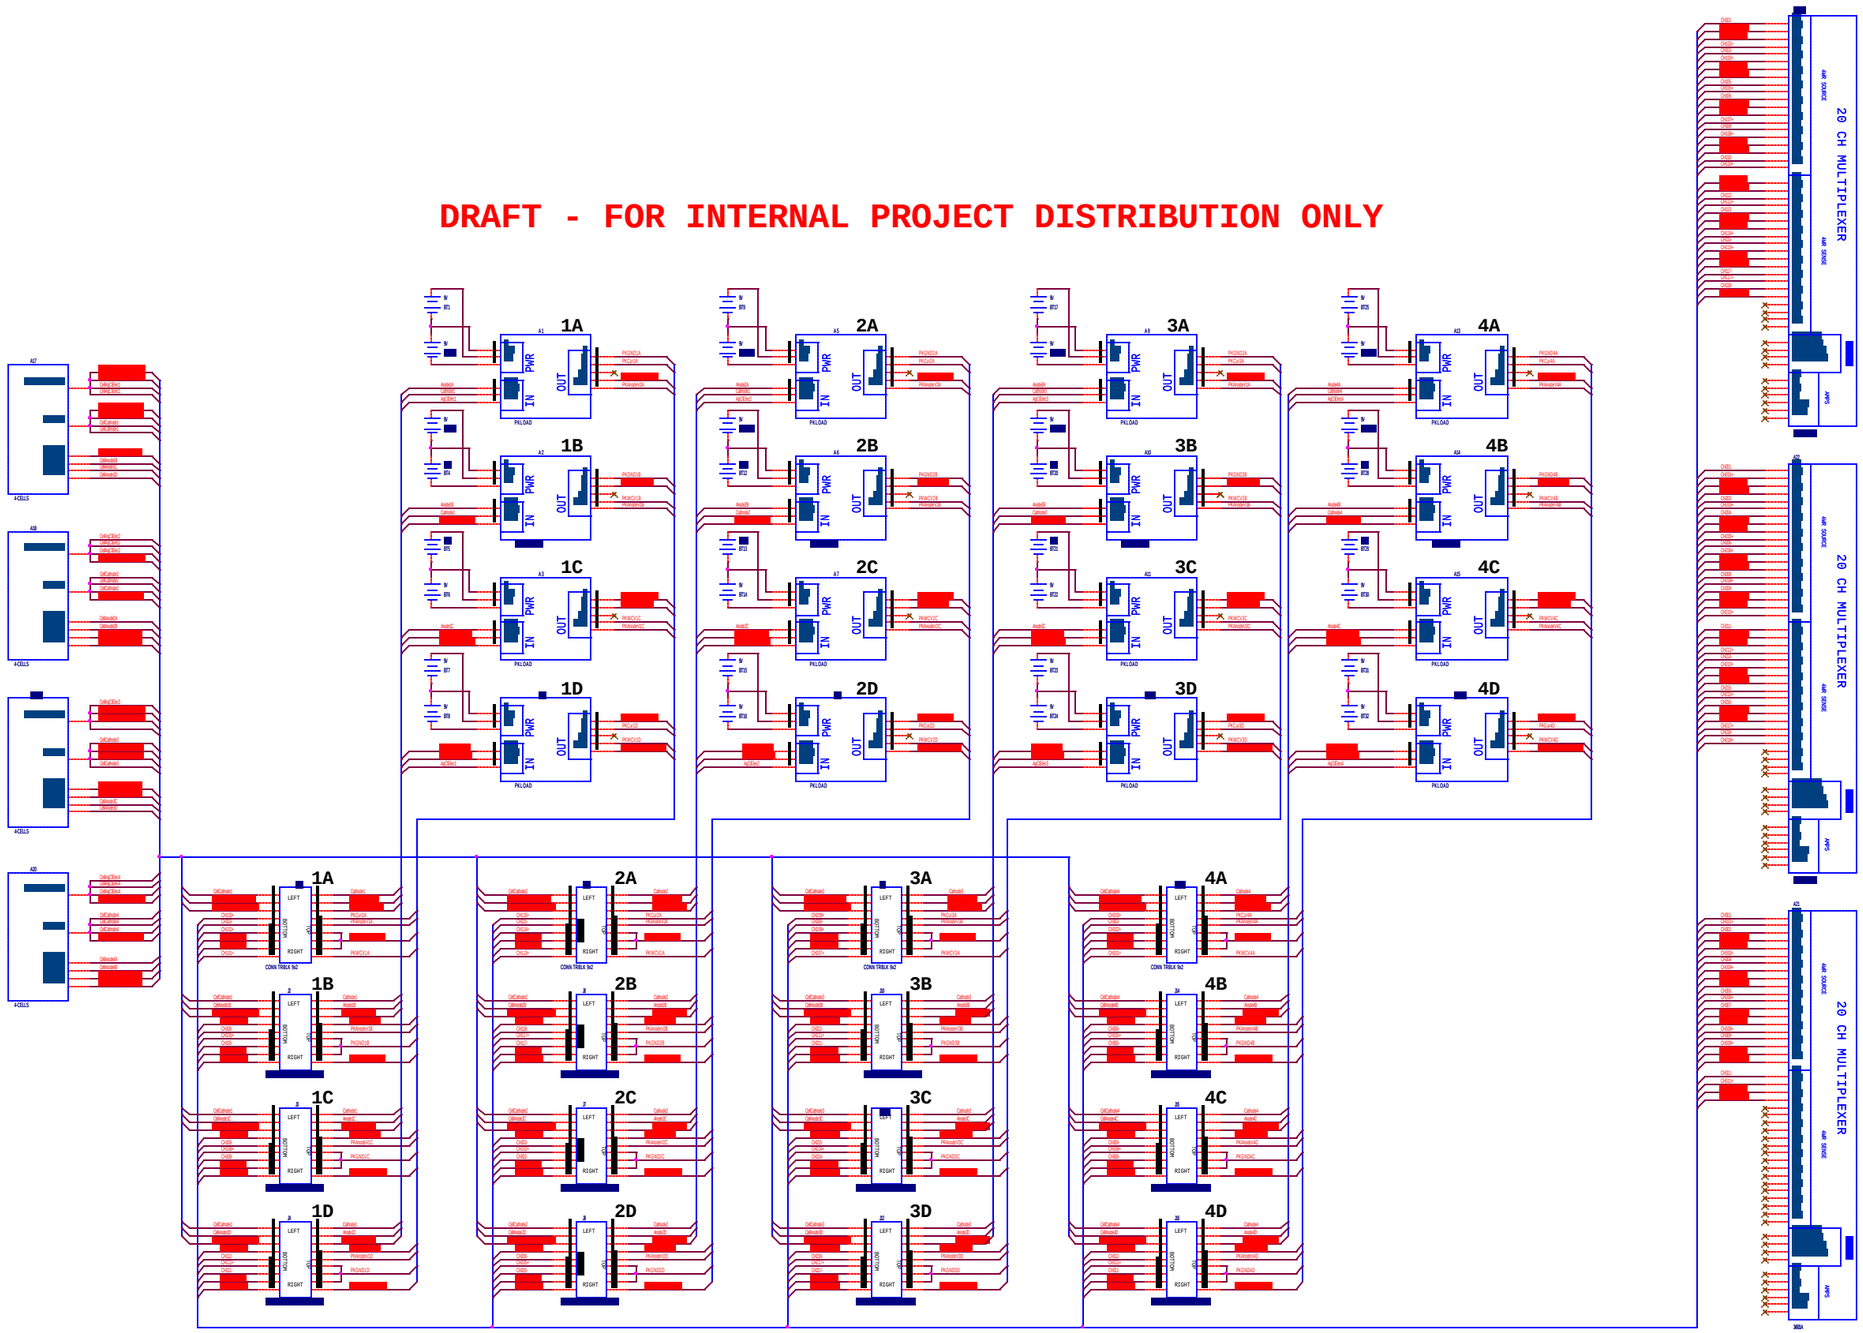

Copyright © 2004 MBARI

All information herin is considered proprietary and may not be copied, duplicated, or distributed without the express permission of Monterey Bay Aquarium Research Institute.

Rev.	Date	Description
A	08/02/2004	Initial Release

Monterey Bay Aquarium Research Institute

OMEGA System Wiring Diagram

Drawn by: Lance McBride

Tuesday, August 03, 2004