


8		7		6		5	
THE INFORMATION CONTAINED IN THIS DRAWING IS THE SOLE PROPERTY OF MBARI ANY REPRODUCTION IN PART OR WHOLE WITHOUT THE WRITTEN PERMISSION OF MBARI IS PROHIBITED.							
ITEM NO.		PART NUMBER		DESCRIPTION		QTY.	
1		Toaster_DeepConnect		Starboard		1	
2		Toaster_Center2_0		Starboard		2	
3		Toaster_DeepConnect		Starboard		1	
4		CanClampDeepConnect		UHMW		2	
5		DeepConnect_CanMount		UHMW		2	
6		DeepConnect_Housing4Km-Half		Grade 5 Ti		1	
7		EndCap-ExistingMcClane-DC		Grade 5 Ti		1	
8		DeepConnect_Endcap-Welded		Grade 5 Ti		1	
9		Reed_SwitchHolderDSC2		Clear or Tough1000		1	
10		93250A052		8-32UNF SS All-thread		3	
11		DSC_ROV_Toastie		UHMW		1	
12		THE_toast		Starboard		1	
13		DSC_AntennaWell		Clear or Tough1000		2	
14		Tee_Stiffener		AISI 316 Stainless Steel Sheet (SS)		1	
15		DSC_RearChassis_Acetal				1	

Note:
1. Material:
2. Quantity:2
3. Location:X:\METechTransfer\Aschnick\Deep_Connect
4.

REVISIONS			
REV.	DESCRIPTION	DATE	APPROVED
INITIAL RELEASE			

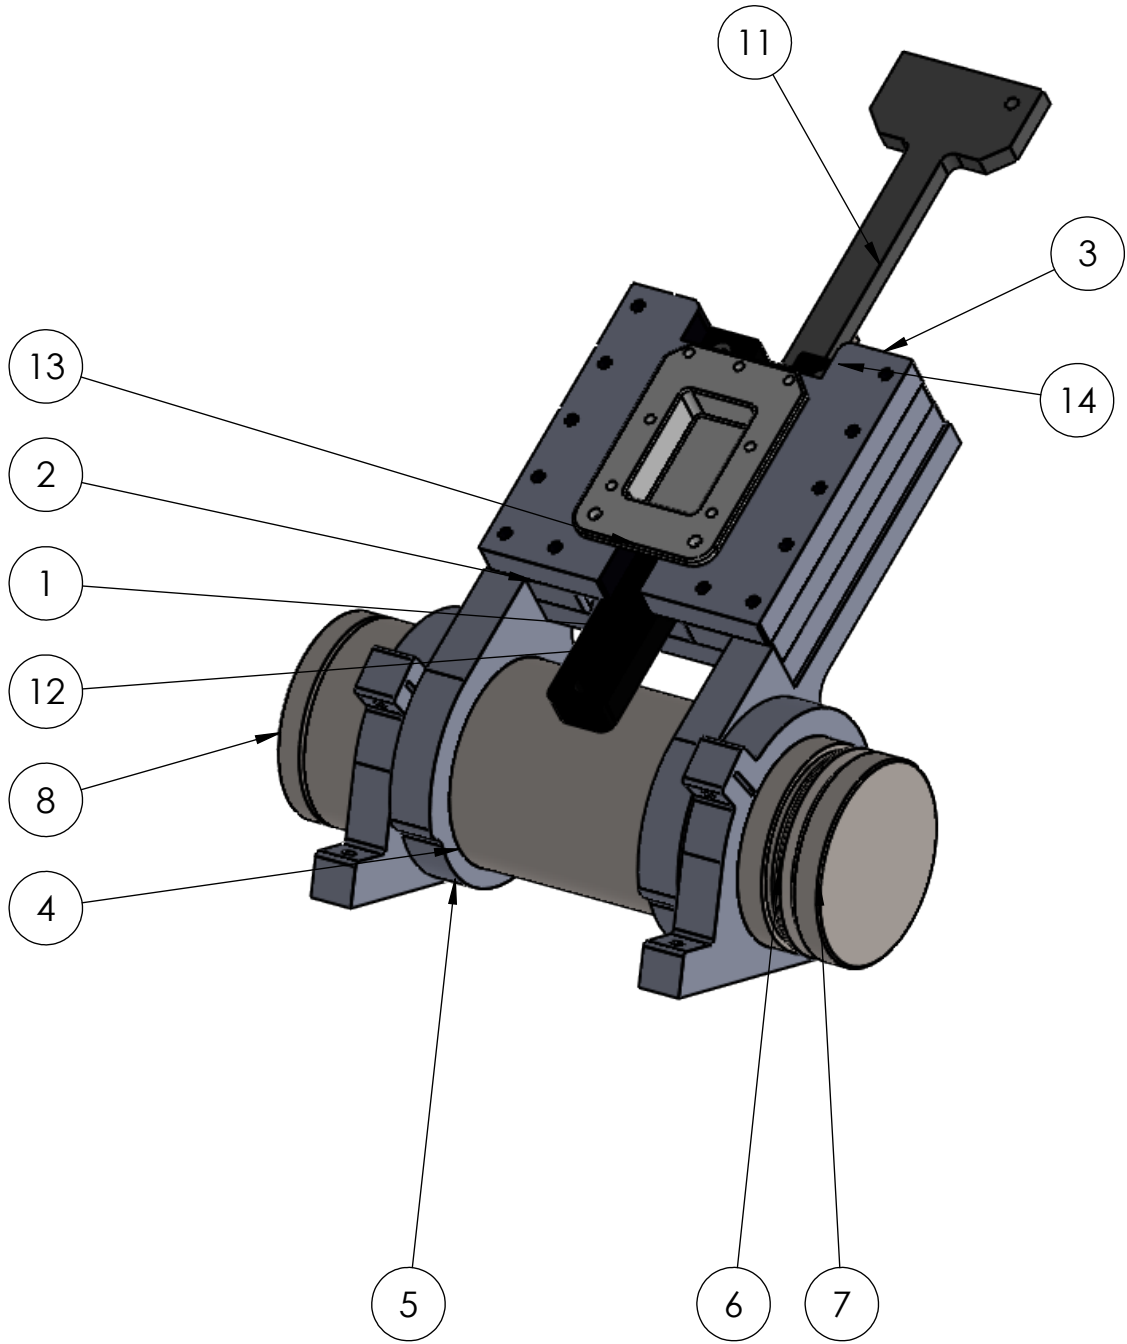

BILL OF MATERIALS									
Shop / Q.C.		UNLESS OTHERWISE SPECIFIED TOLERANCES ARE:				APPROVALS		DATE	
Inspector		1 PLACE DIM ±1/16	2 PLACE DIM ±.02	3 PLACE DIM ±.005	ANGLES ±1°	DRAWN	Aaron Schnittger	6/27/26	
Shop Foreman		1. DIMENSIONS ARE IN INCHES 2. DIMENSION LIMITS HELD AFTER PLATING. 3. REMOVE BURRS AND SHARP EDGES .015 MAX. 4. MACHINED FILLET RADII .0150-.030. 5. MACHINED DIAMETERS ON A COMMON CENTERLINE CONCENTRIC WITHIN .005 6. PERPENDICULARITY & PARALLELISM OF MACHINED SURFACES .002 PER INCH, MAX .012 INCHES FOR SINGLE SURFACE.				ENGINEER	Aaron Schnittger	6/27/26	
Engineer						CHECKED			
NEXT ASSY Description	NEXT ASSY Number					PROJECT NO.	XXX		
						PROJECT	ZZZZZZZZ		
Application		DO NOT SCALE DRAWING				WEIGHT			
								SIZE B	DWG. NO. 100XXXDWG
								SCALE 1:8	CAD FILE: MECH ENG ON TORNADO SHEET 1 OF 1

Monterey Bay Aquarium Research Institute
MBARI
7700 Sandholdt RD.
Moss Landing, CA 95039
PH: (831) 775-1700



DeepConnect_Toaster2_0