REVISIONS					APPROVALS			
REV.	ECO	DESCRIPTION	DATE	DRAWN	ENG	ENG	SFTY	Q.A.
P1			10/12/07	J.S.				

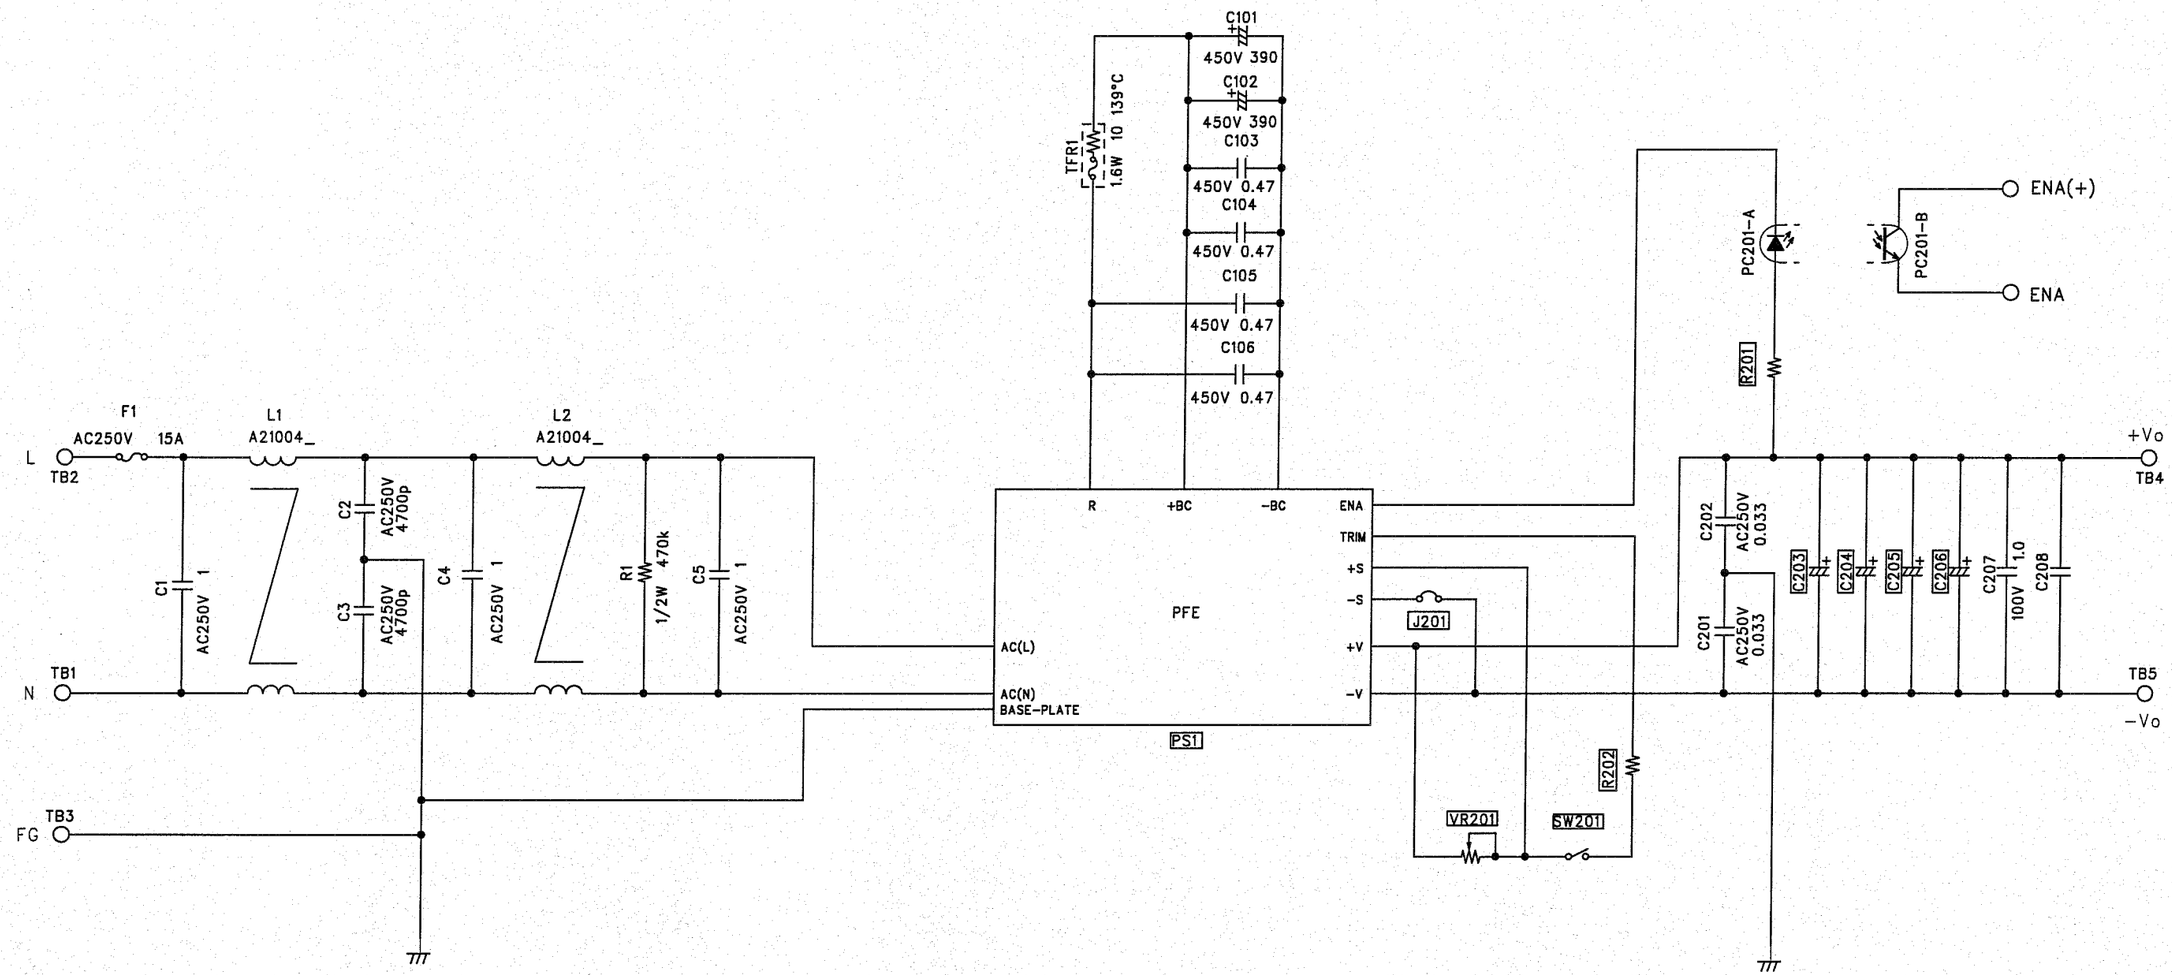

UNLESS OTHERWISE SPECIFIED
DIMENSIONS ARE IN INCHES [MM]
TOLERANCES ARE:

FRACTIONS	DECIMALS	ANGLES
±	.XX ±	±
	.XXX ±	

DO NOT SCALE DRAWING

MATERIAL: N/A

FINISH: N/A

		DATE
DRAWN	J. SANDOVAL	10/12/07
APPROVALS		
ENGR		
ENGR		
SAFETY		
Q.A.		

LAMBDA

PFE EVALUATION BOARD

SIZE B | DWG NO. HAL021689S1 | REV. P1

SCALE N/A | LAMBDA CONFIDENTIAL | SHEET 1 OF 1