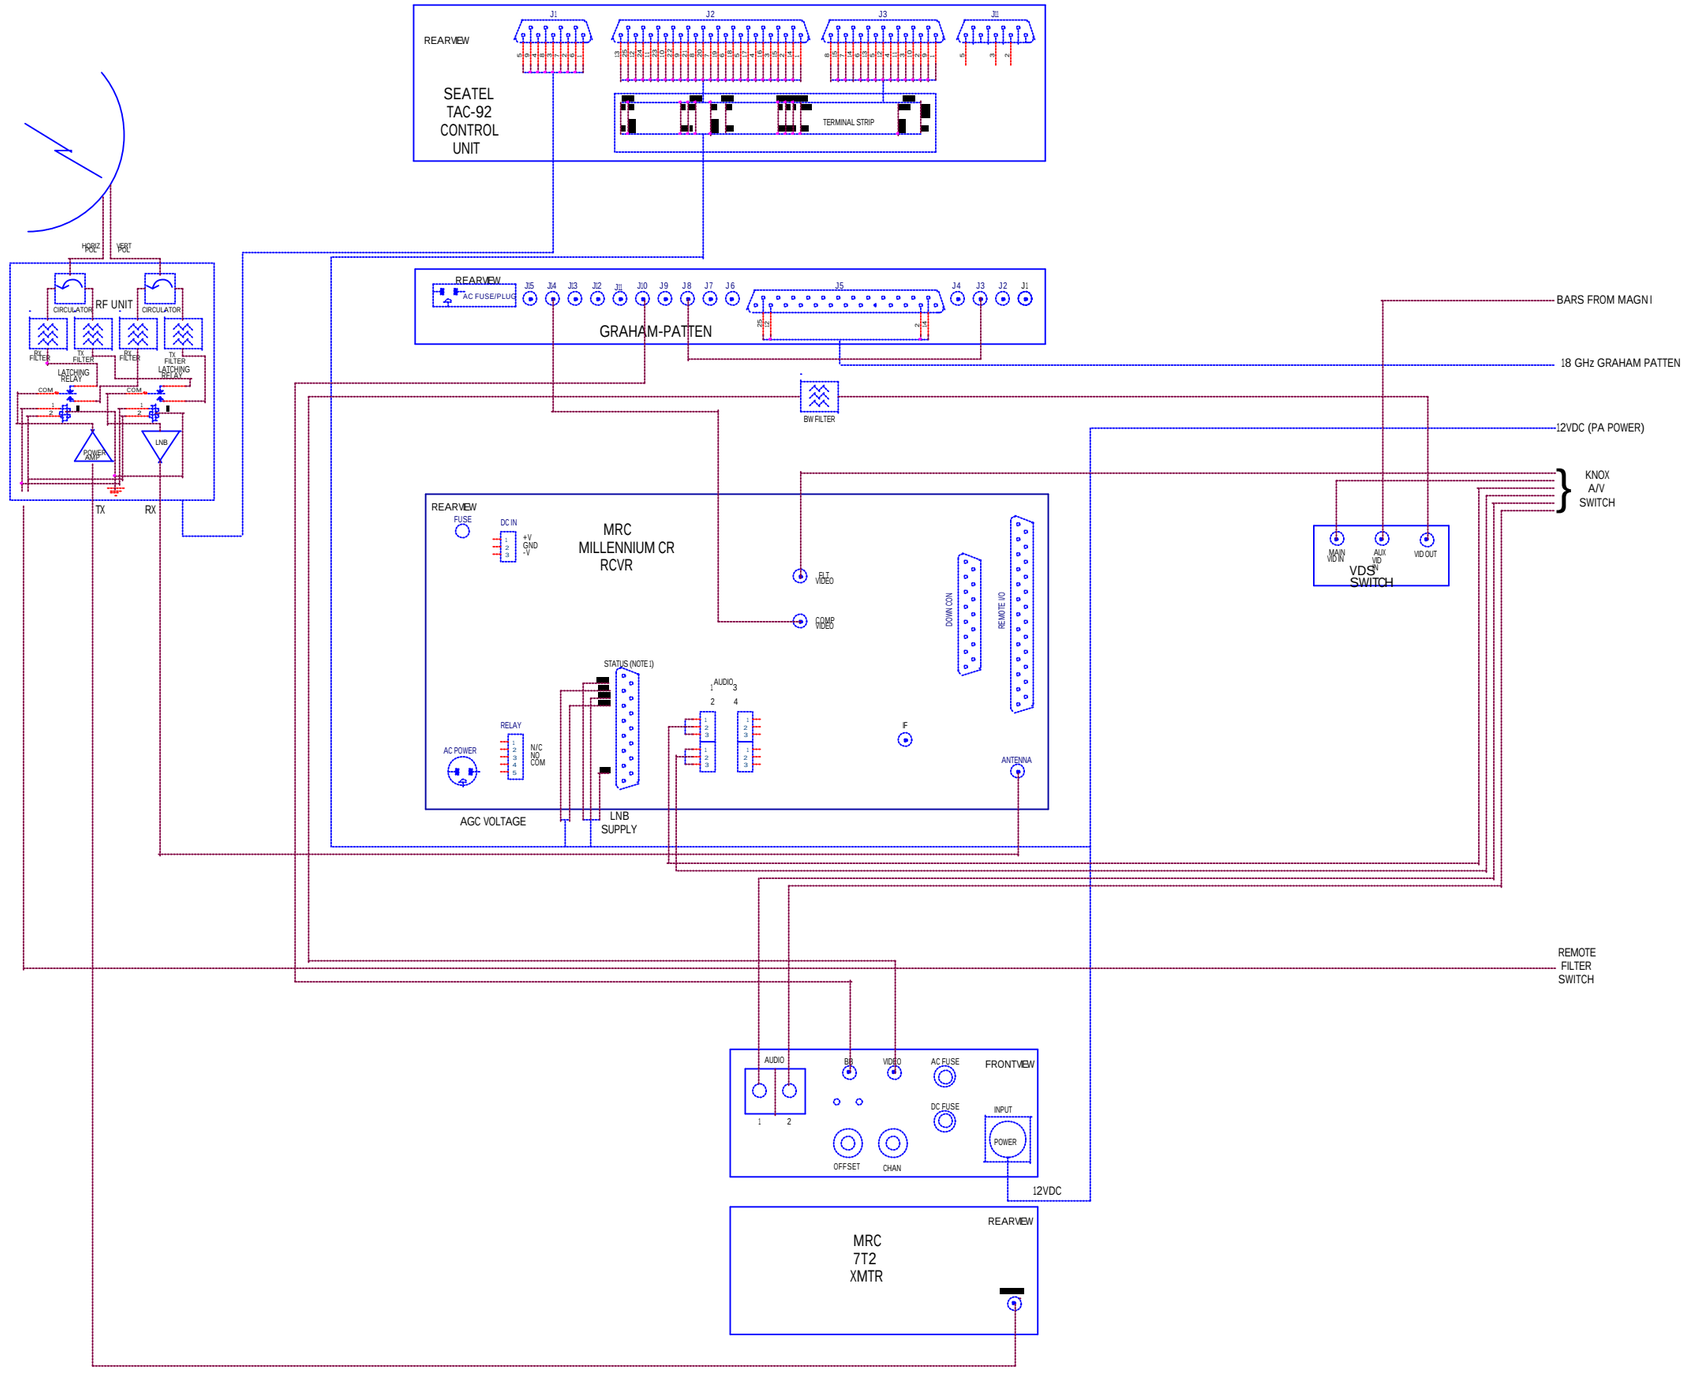

NOTE 1

MILLENNIUM RCVR PIN	USE	CODE RUNNER 4 RCVR PIN	USE
6	AGC GND	1	LNB -15V
7	AGC VOLTAGE	7	AGC VOLTAGE
9	LNB -15V	8	LNB +15V
14	LNB GND	14	GND
15	LNB +18V		

REV: 1.0.0 - ORIGINAL DRAWING
REV: 1.0.1 - ANNOTATED RCVR NOTE 1

MONTEREY BAY AQUARIUM RESEARCH INSTITUTE
PO BOX 628
7700 SANDHOLDT ROAD
MOSS LANDING, CA 95039

Title: MT TORO 6GHZ SYSTEM B
Number
Size: D | Engineer: GEO | Layout: GEO | Filename | Rev: 1.0.1
Date: Tuesday, April 26, 2005 | Sheet 1 of 1