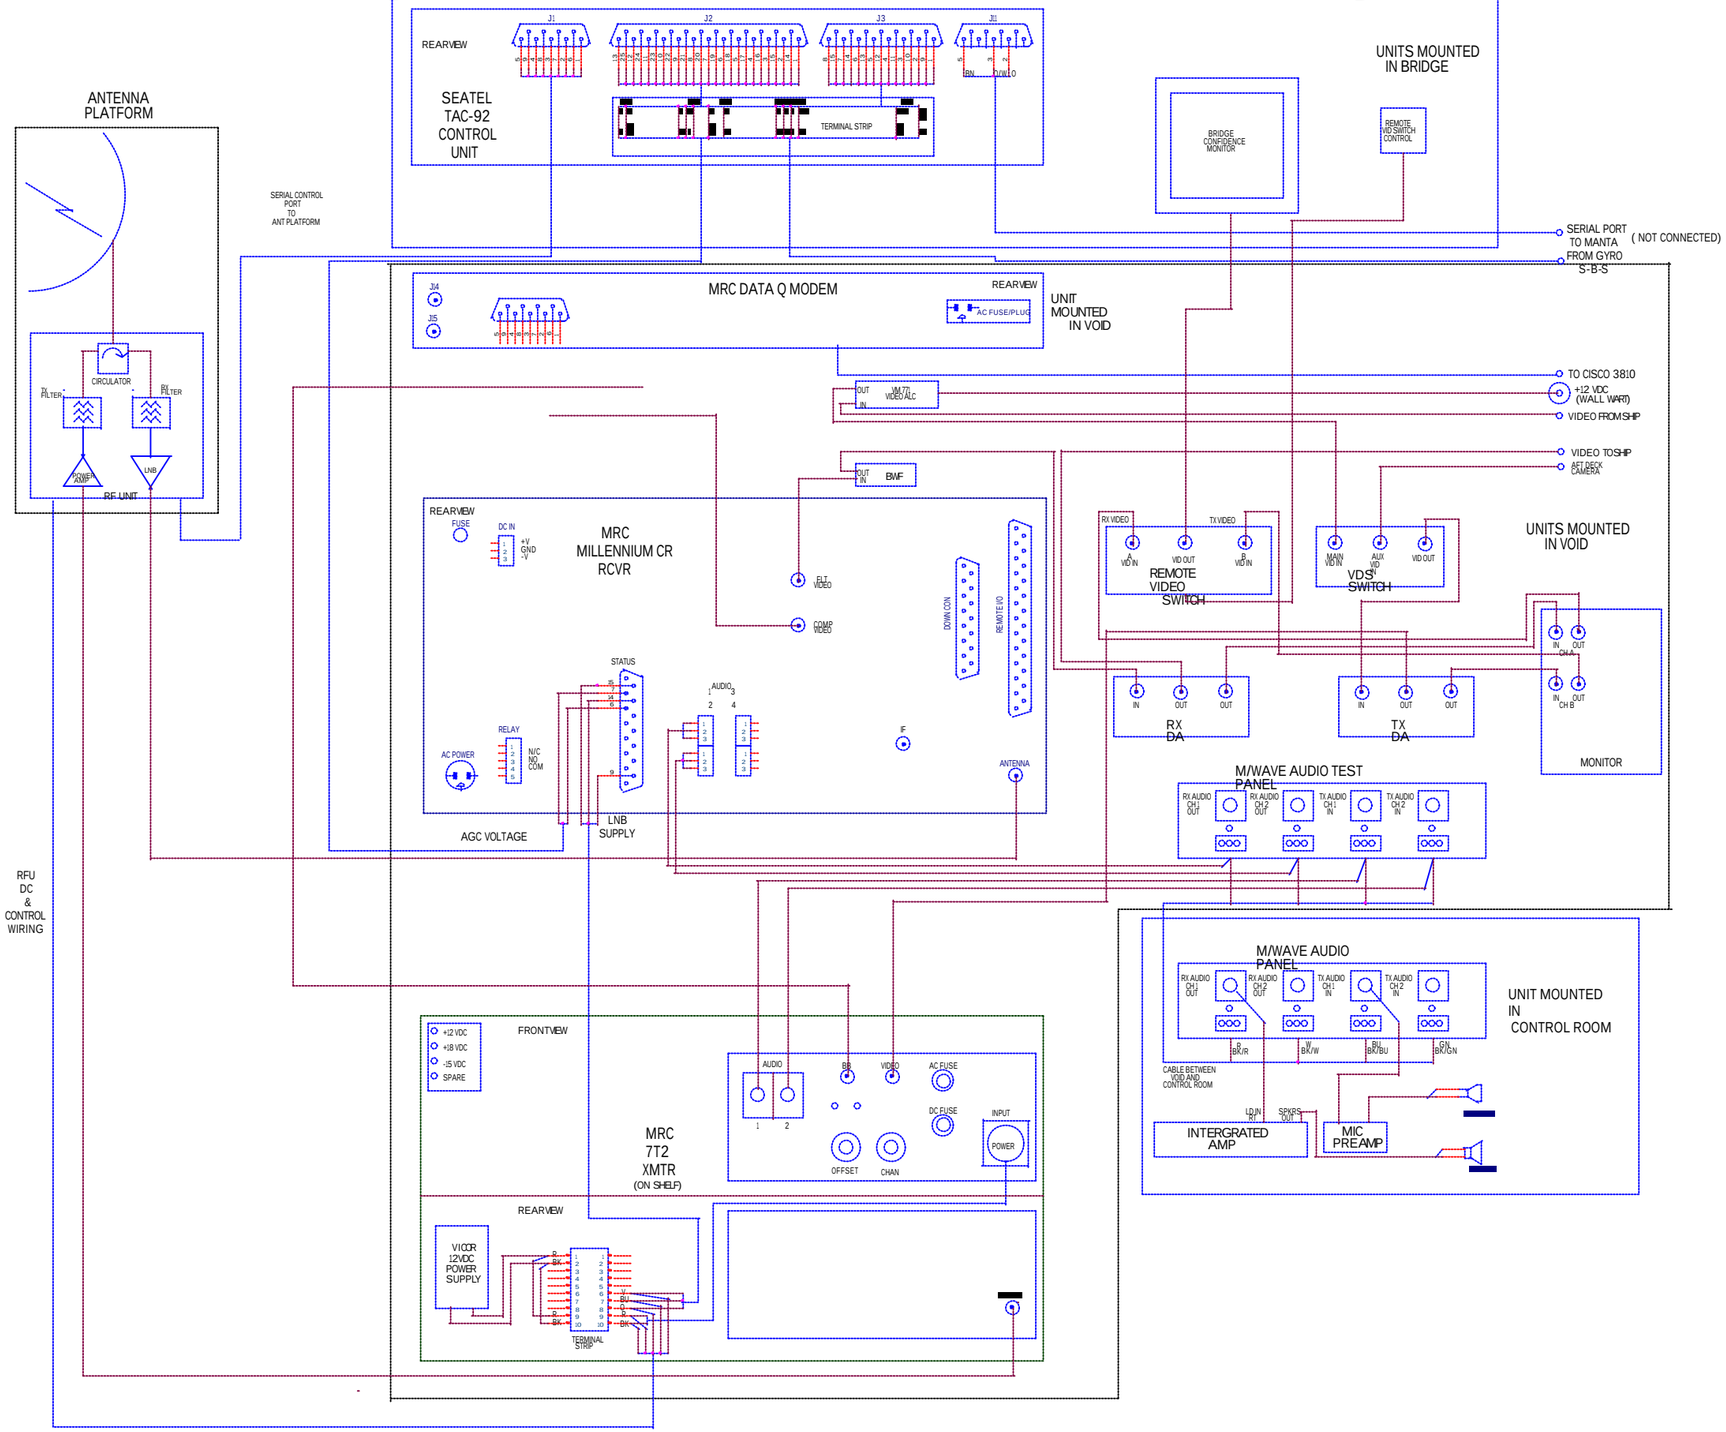

REV: 1.00 - ORIGINAL DRAWING

MBARI

Title	WF ONBOARD MICROWAVE SYSTEM
Size D	Document Number GEO - 0013
Rev 1.00	
Date	Sheet / of