REVISIONS			
SYM.	DESCRIPTION	DATE	APPROVED
1	ISSUED FOR REVIEW	10/30/03	
2	REVISED PER SHIPYARD COMMENTS	11/5/03	

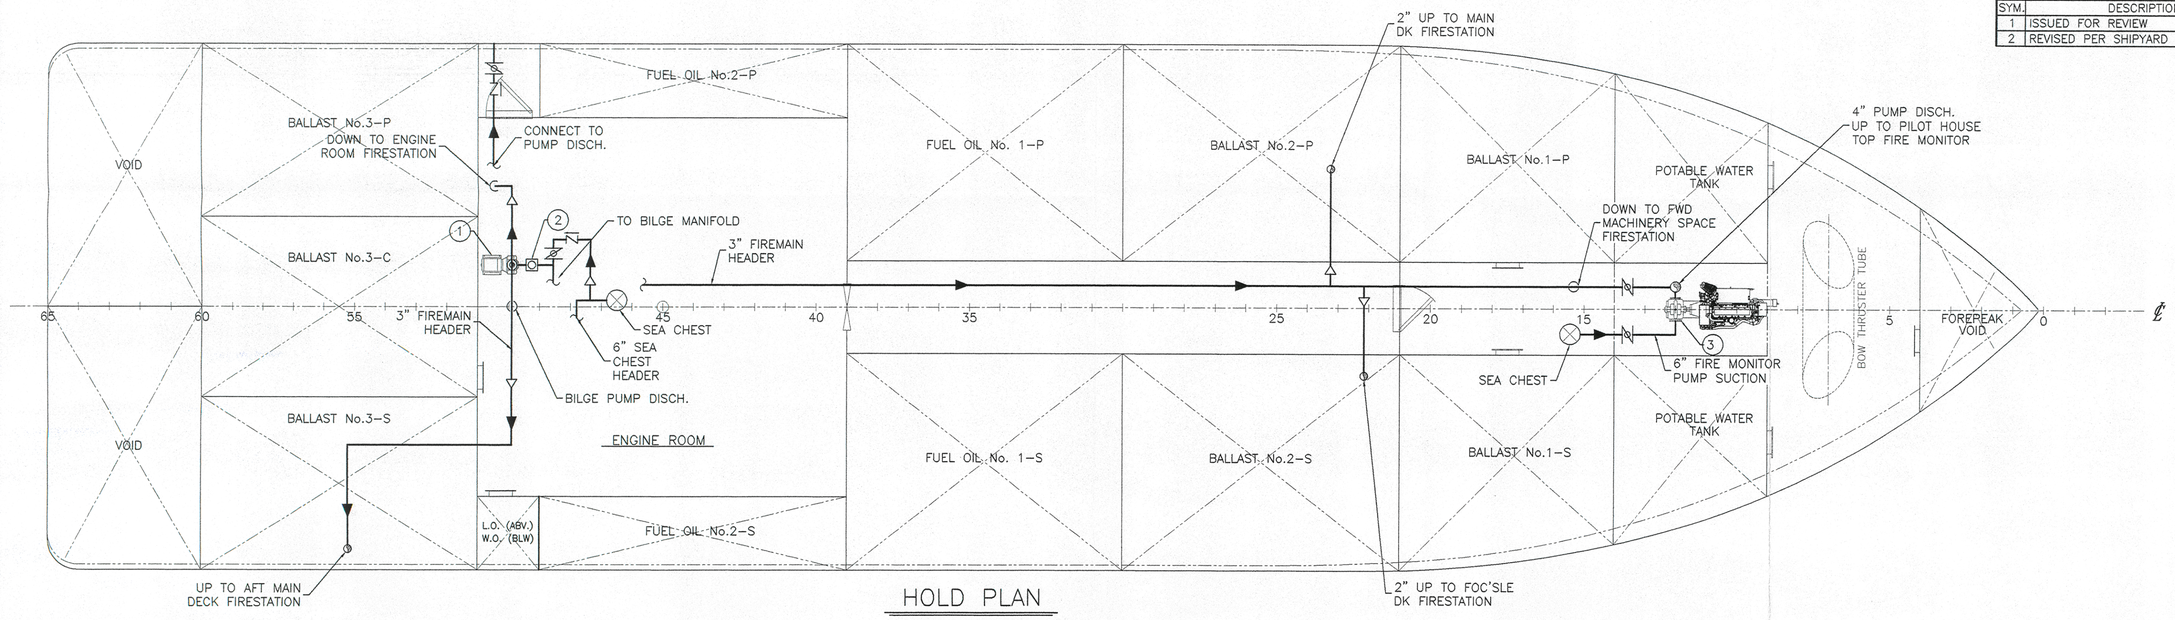

HOLD PLAN

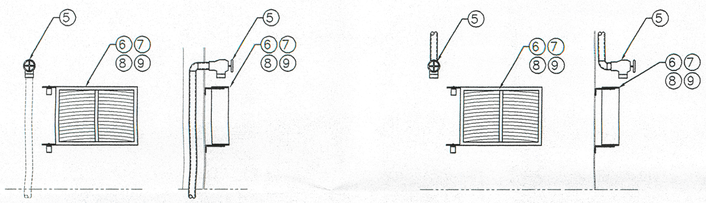

DETAIL 7-D

FIRE STATION DETAILS
NOT TO SCALE

SYMBOLS LIST

- CENTRIFUGAL PUMP
- SIMPLEX STRAINER
- PRESSURE GAUGE
- GATE VALVE
- CHECK VALVE
- REDUCER
- FIREHOSE
- ANGLE HOSE VALVE
- BUTTERFLY VALVE
- FIRE MONITOR

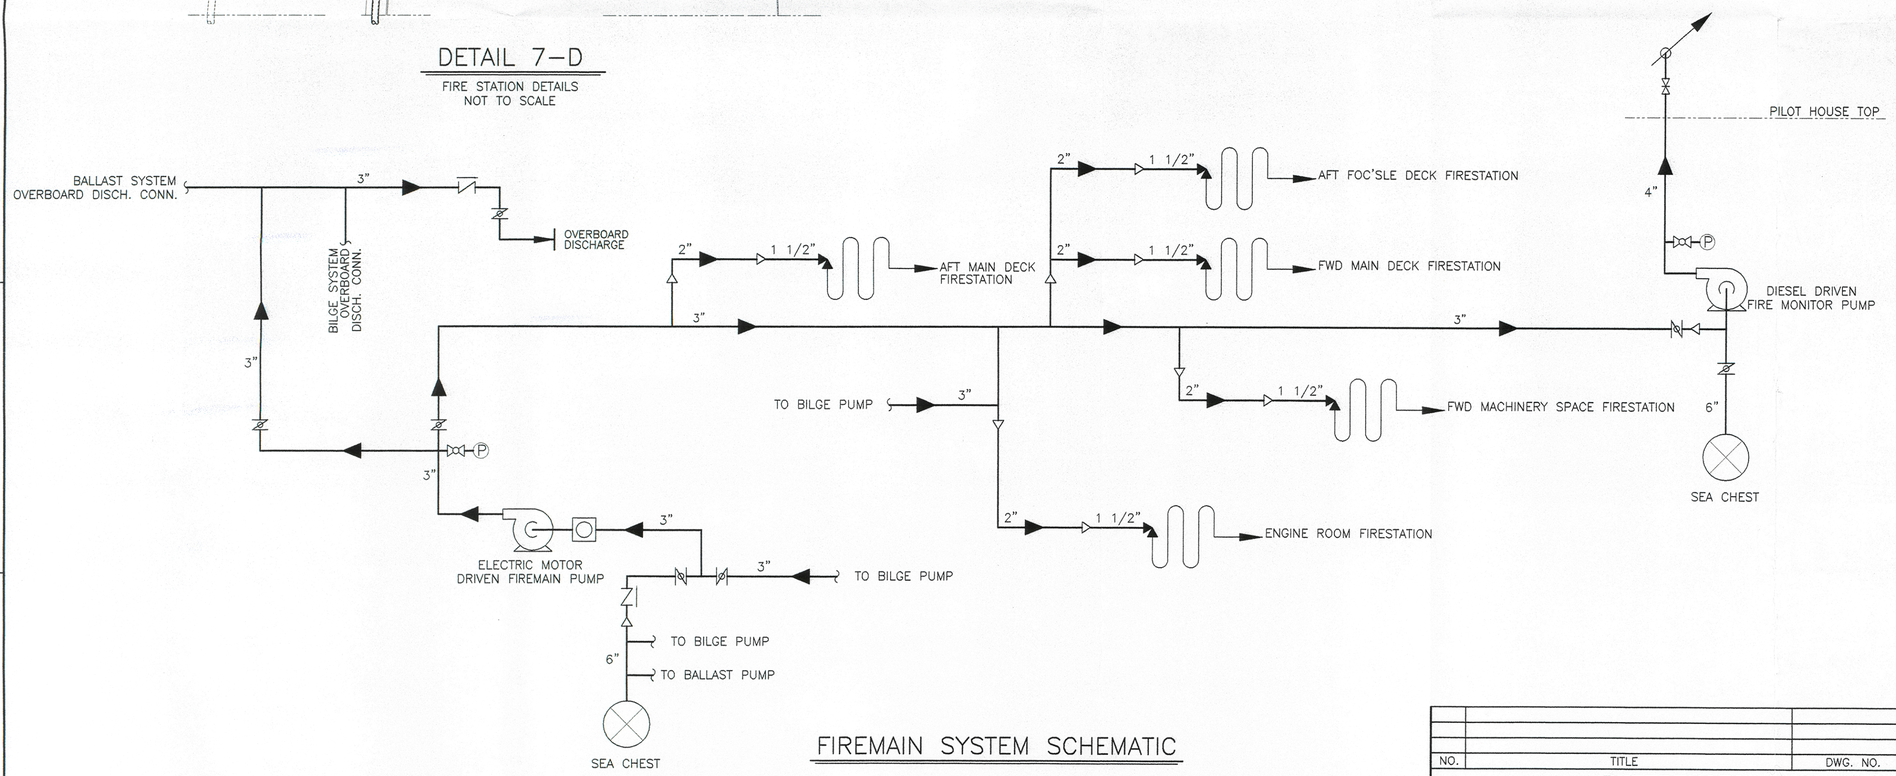

FIREMAIN SYSTEM SCHEMATIC

GENERAL NOTES

1.) ALL PIPING SHALL BE IN ACCORDANCE WITH APPLICABLE ABS & USCG REGULATIONS PER CONTRACT SPECIFICATIONS.

2.) PIPING SHALL BE PROPERLY SUPPORTED AND BE ARRANGED SUCH THAT IT IS NOT NORMALLY USED AS A STEP OR RAIL.

3.) DECK AND BULKHEAD PENETRATIONS SHALL BE REINFORCED WITH DOUBLER PLATES IN ACCORDANCE WITH ABS RULES.

NO.	TITLE	DWG. NO.

REFERENCES

THIS DRAWING, DESIGN, CONCEPT AND SPECIFICATIONS ARE THE PROPERTY OF STERLING MARINE, LTD. AND ARE FURNISHED ON A CONFIDENTIAL BASIS WITH AN EXPRESSED UNDERSTANDING THAT THEY WILL NOT BE COPIED IN ANY MANNER, USED FOR MANUFACTURE, SOLD, TRANSFERED NOR USED TO THE DETRIMENT OF SAID COMPANY WITHOUT WRITTEN PERMISSION.

STERLING MARINE, LTD.
DRAWN BY: T. CARVER
CHECKED BY:
APPROVED BY:
DWG. NO.
DATE: 28 OCT 2003
CONTRACT NO.
LaFORCE
APPROVED:
DATE:

STERLING MARINE, LTD.
1150 SHADY LANE
GULF BREEZE, FL 32563

136 FT. OFFSHORE SUPPLY VESSEL
(LaFORCE SHIPYARD, INC. – HULL 137/138)

FIREMAIN SYSTEM

SIZE	PROJECT NO.	DWG. NO.	REV.
D	–	137-C675-01	2

SCALE: 3/16" = 1'-0"
SHEET 1 OF 2