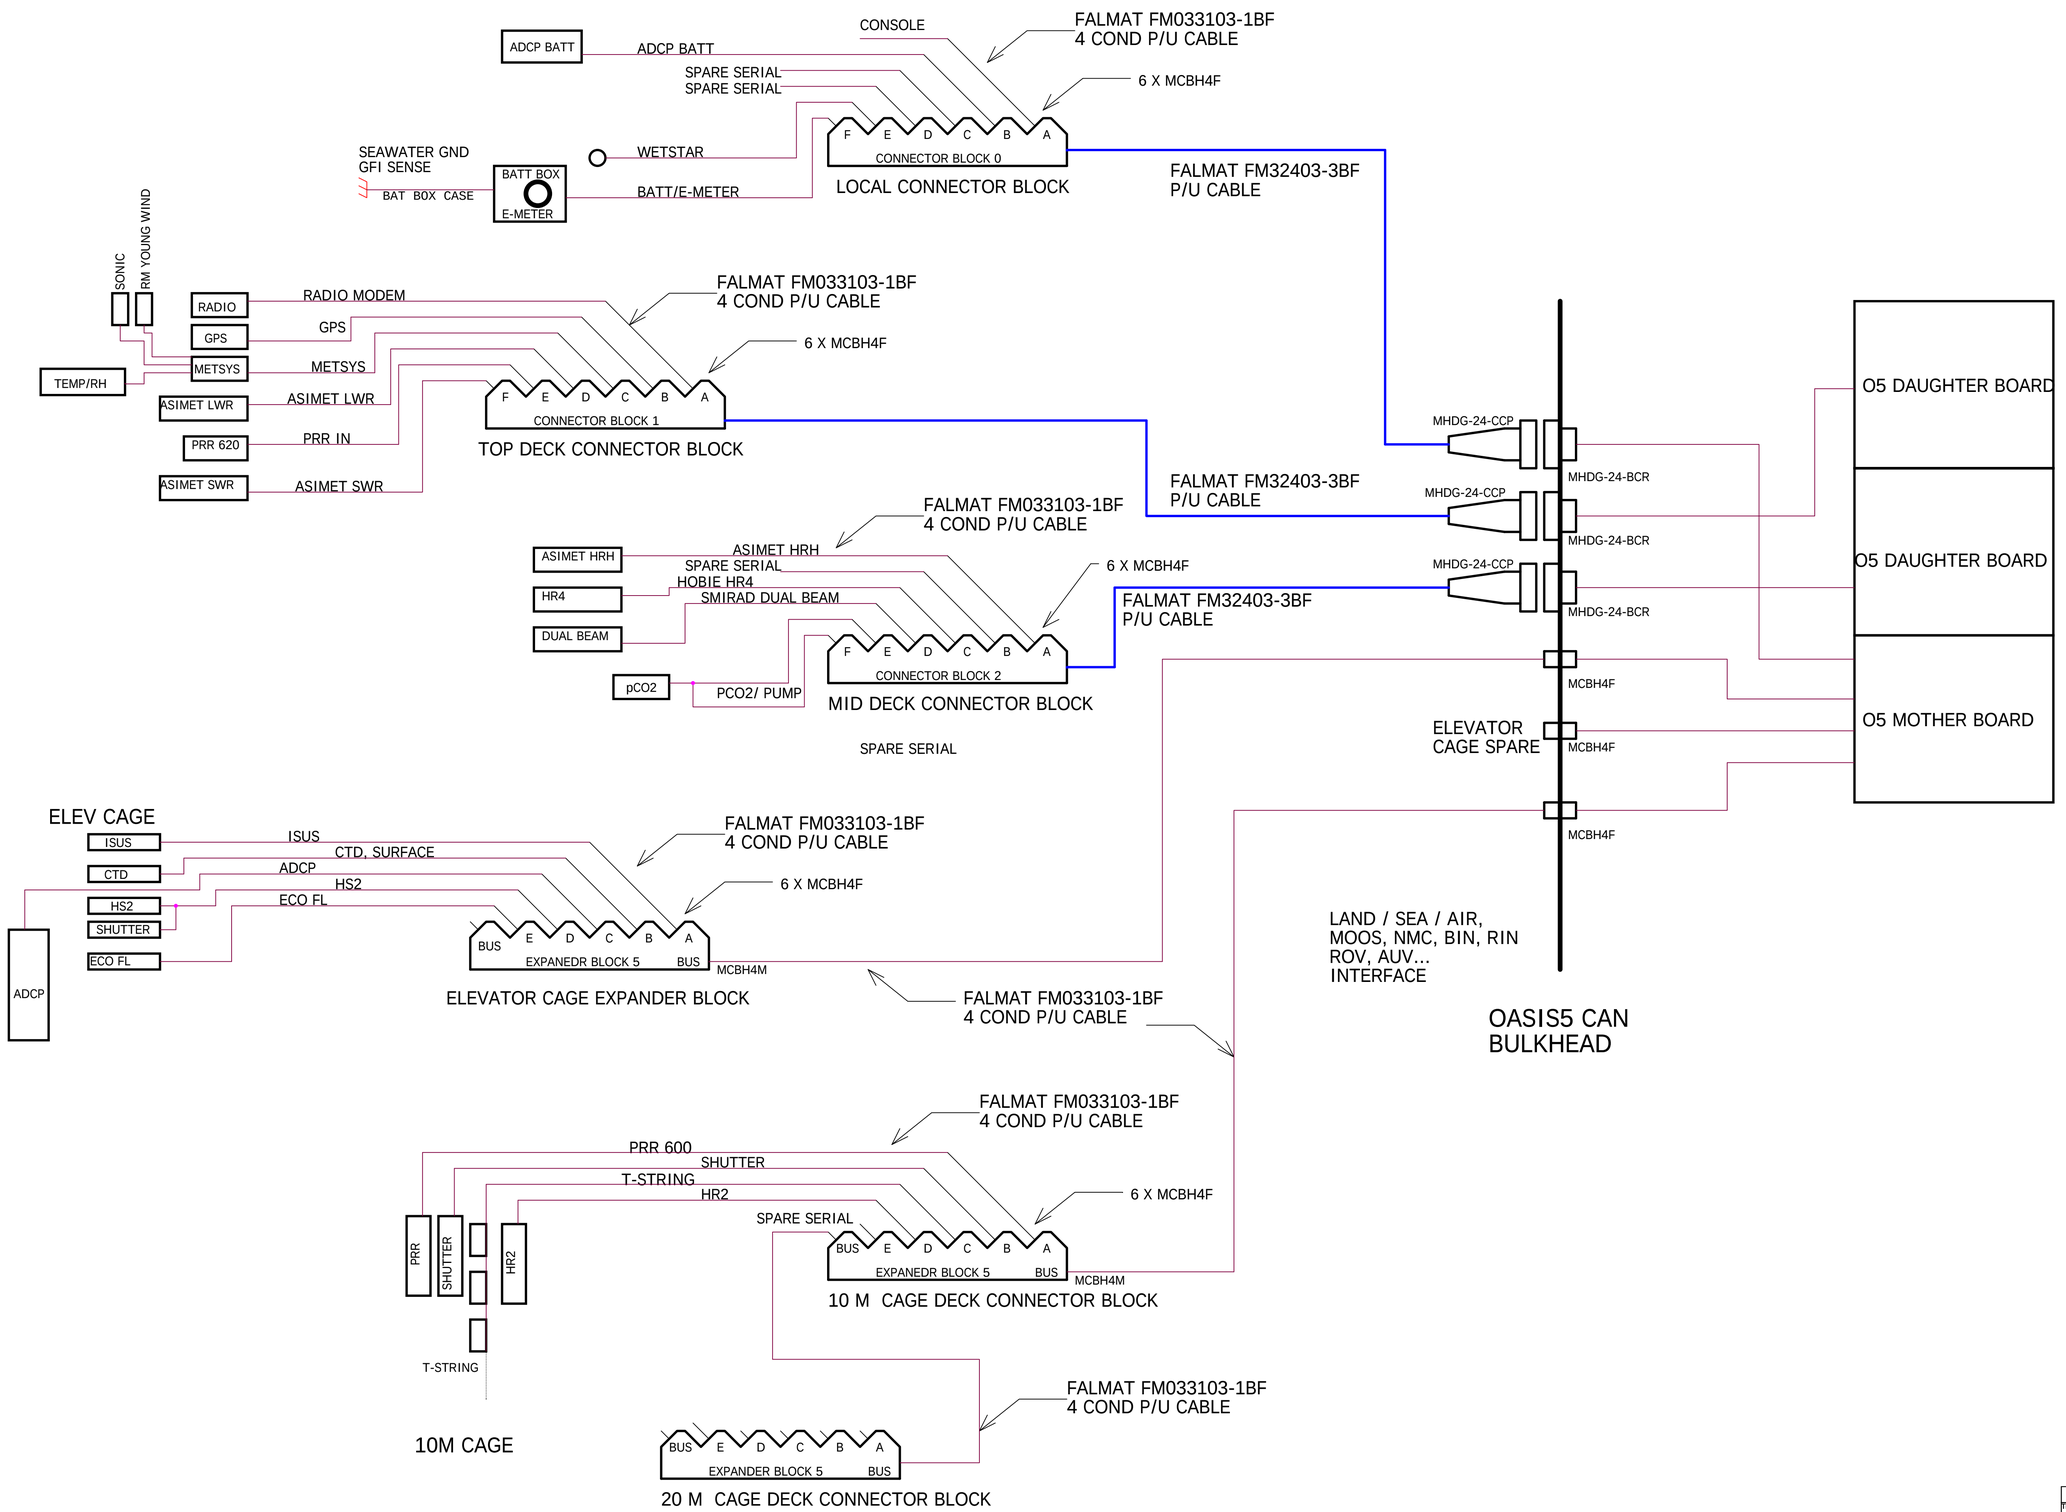

DRAFT 9/8/2016

Title	OASIS3 EXTERNAL BLOCK DIAGRAM
Size D	Document Number 1001848.SCH
Rev A	
Date: Thursday, September 08, 2016	Sheet 1 of 1