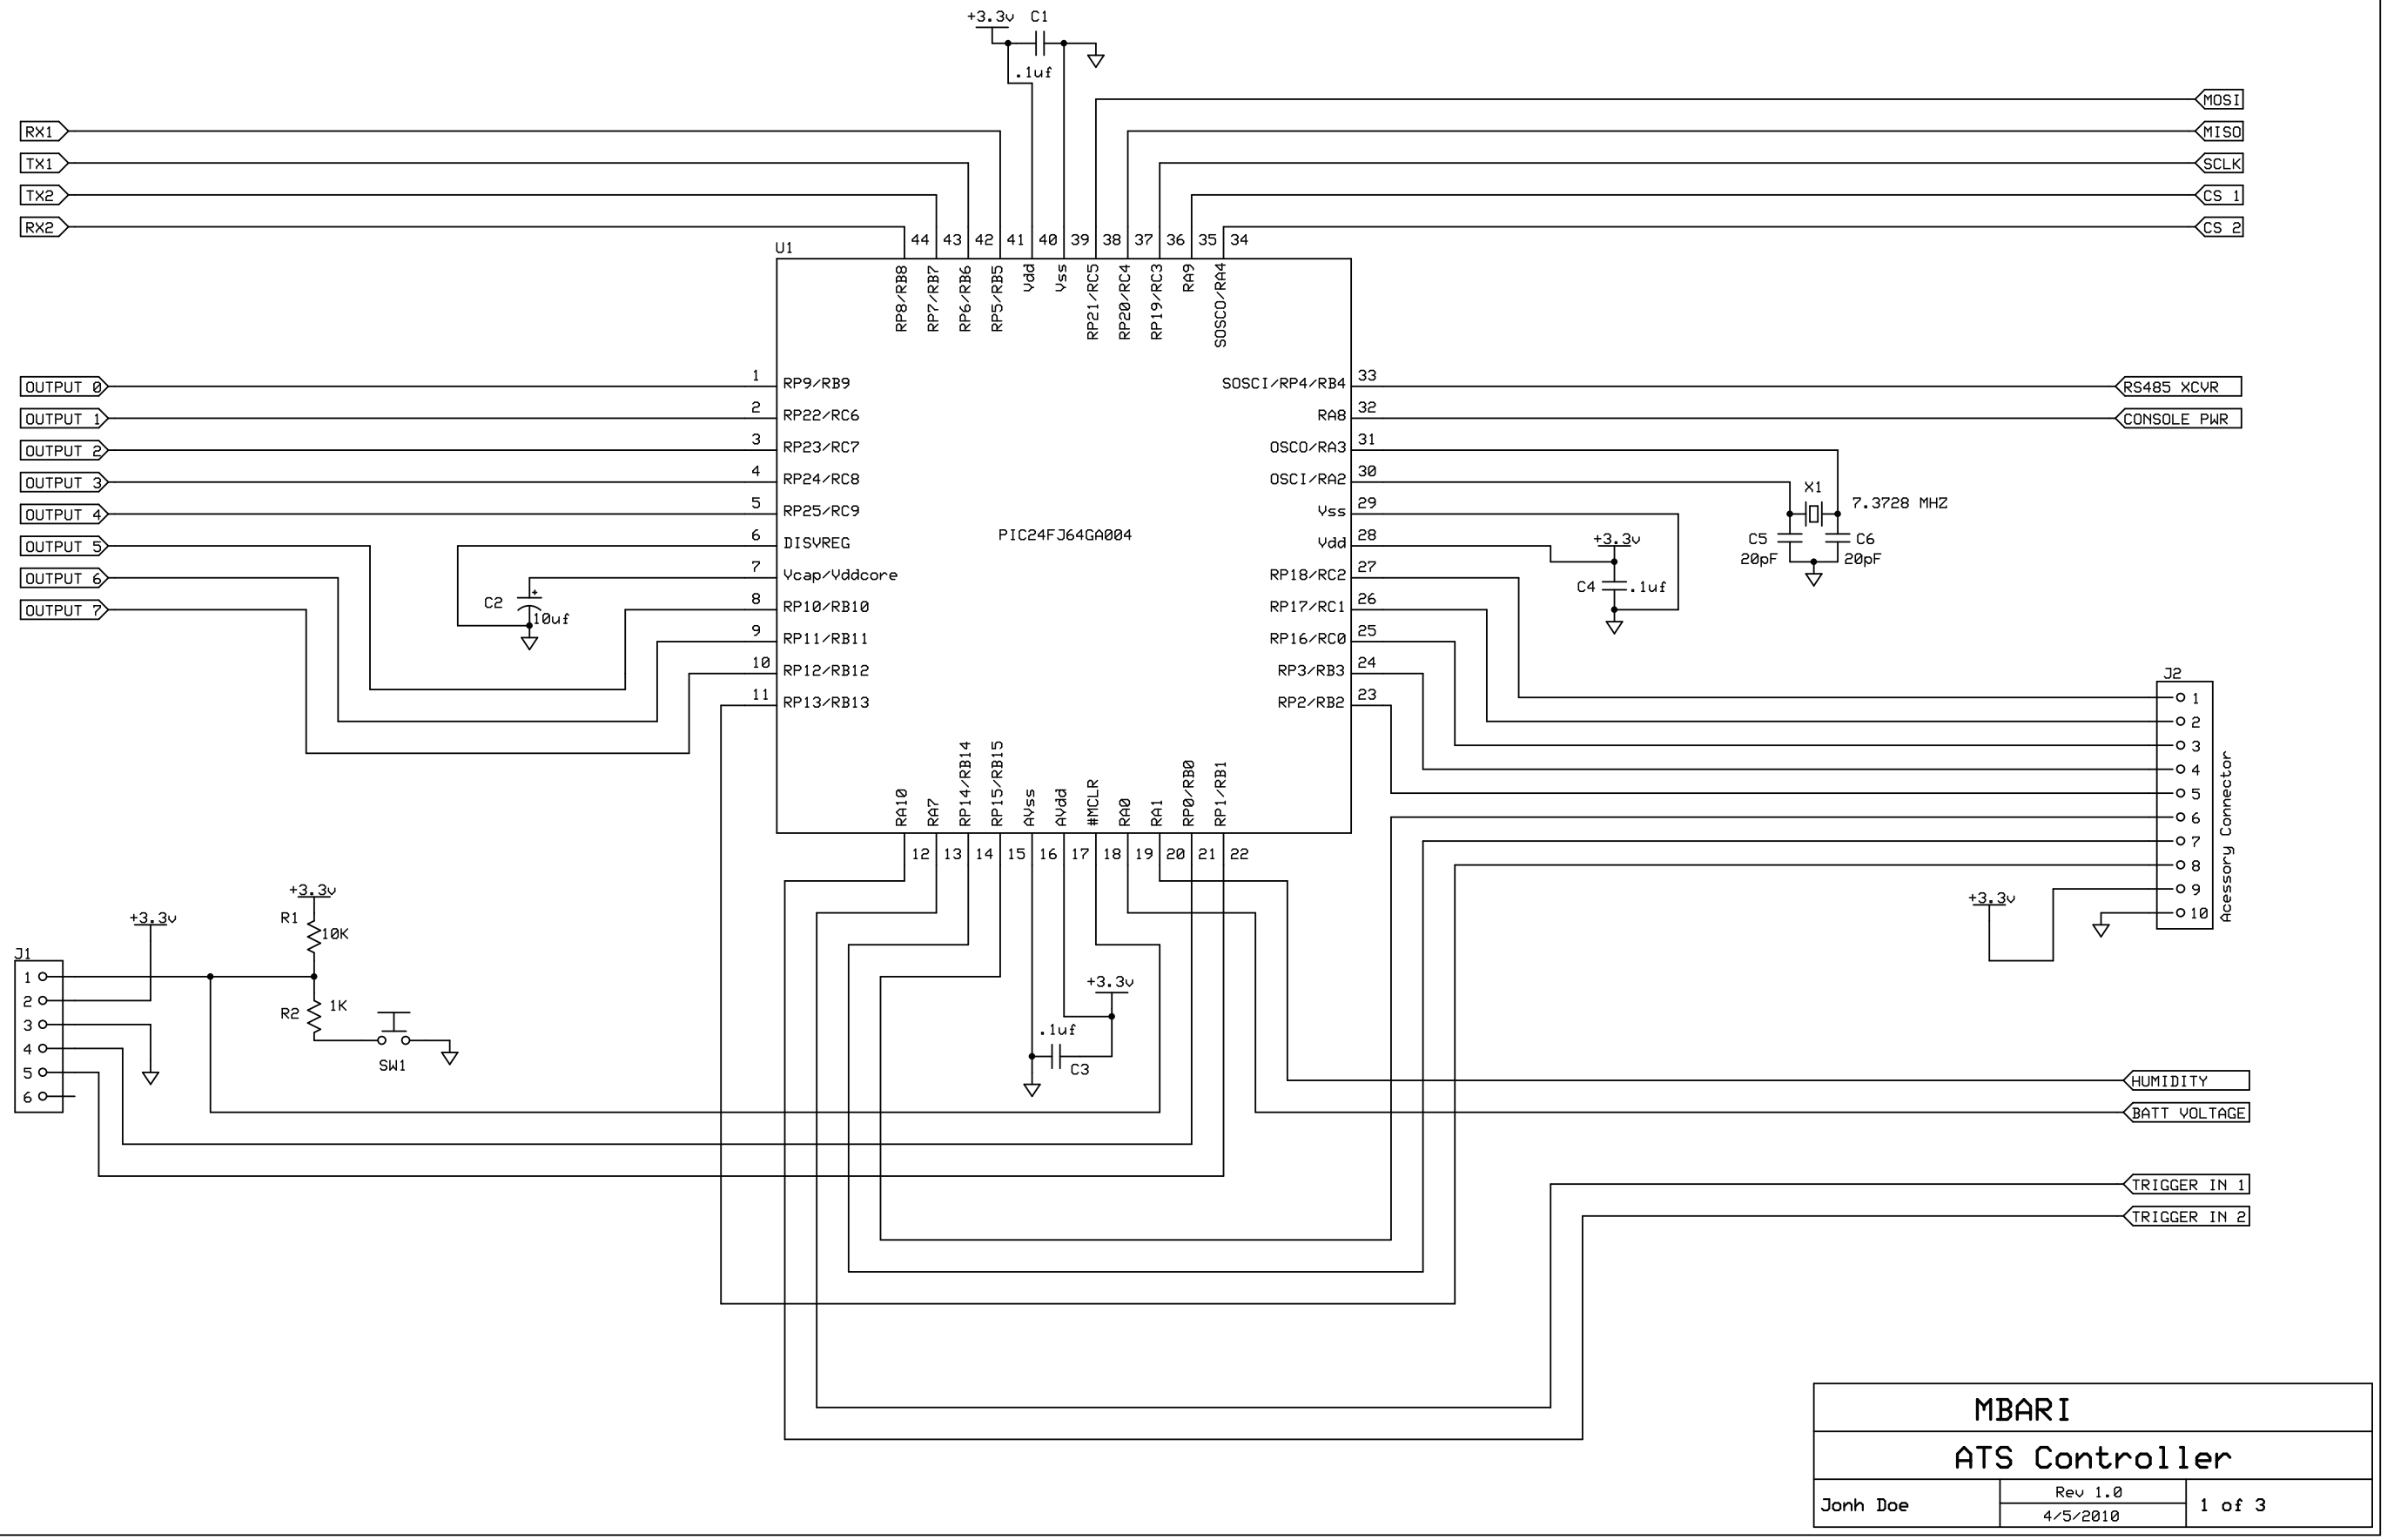

MBARI		
ATS Controller		
Jonh Doe	Rev 1.0 4/5/2010	1 of 3

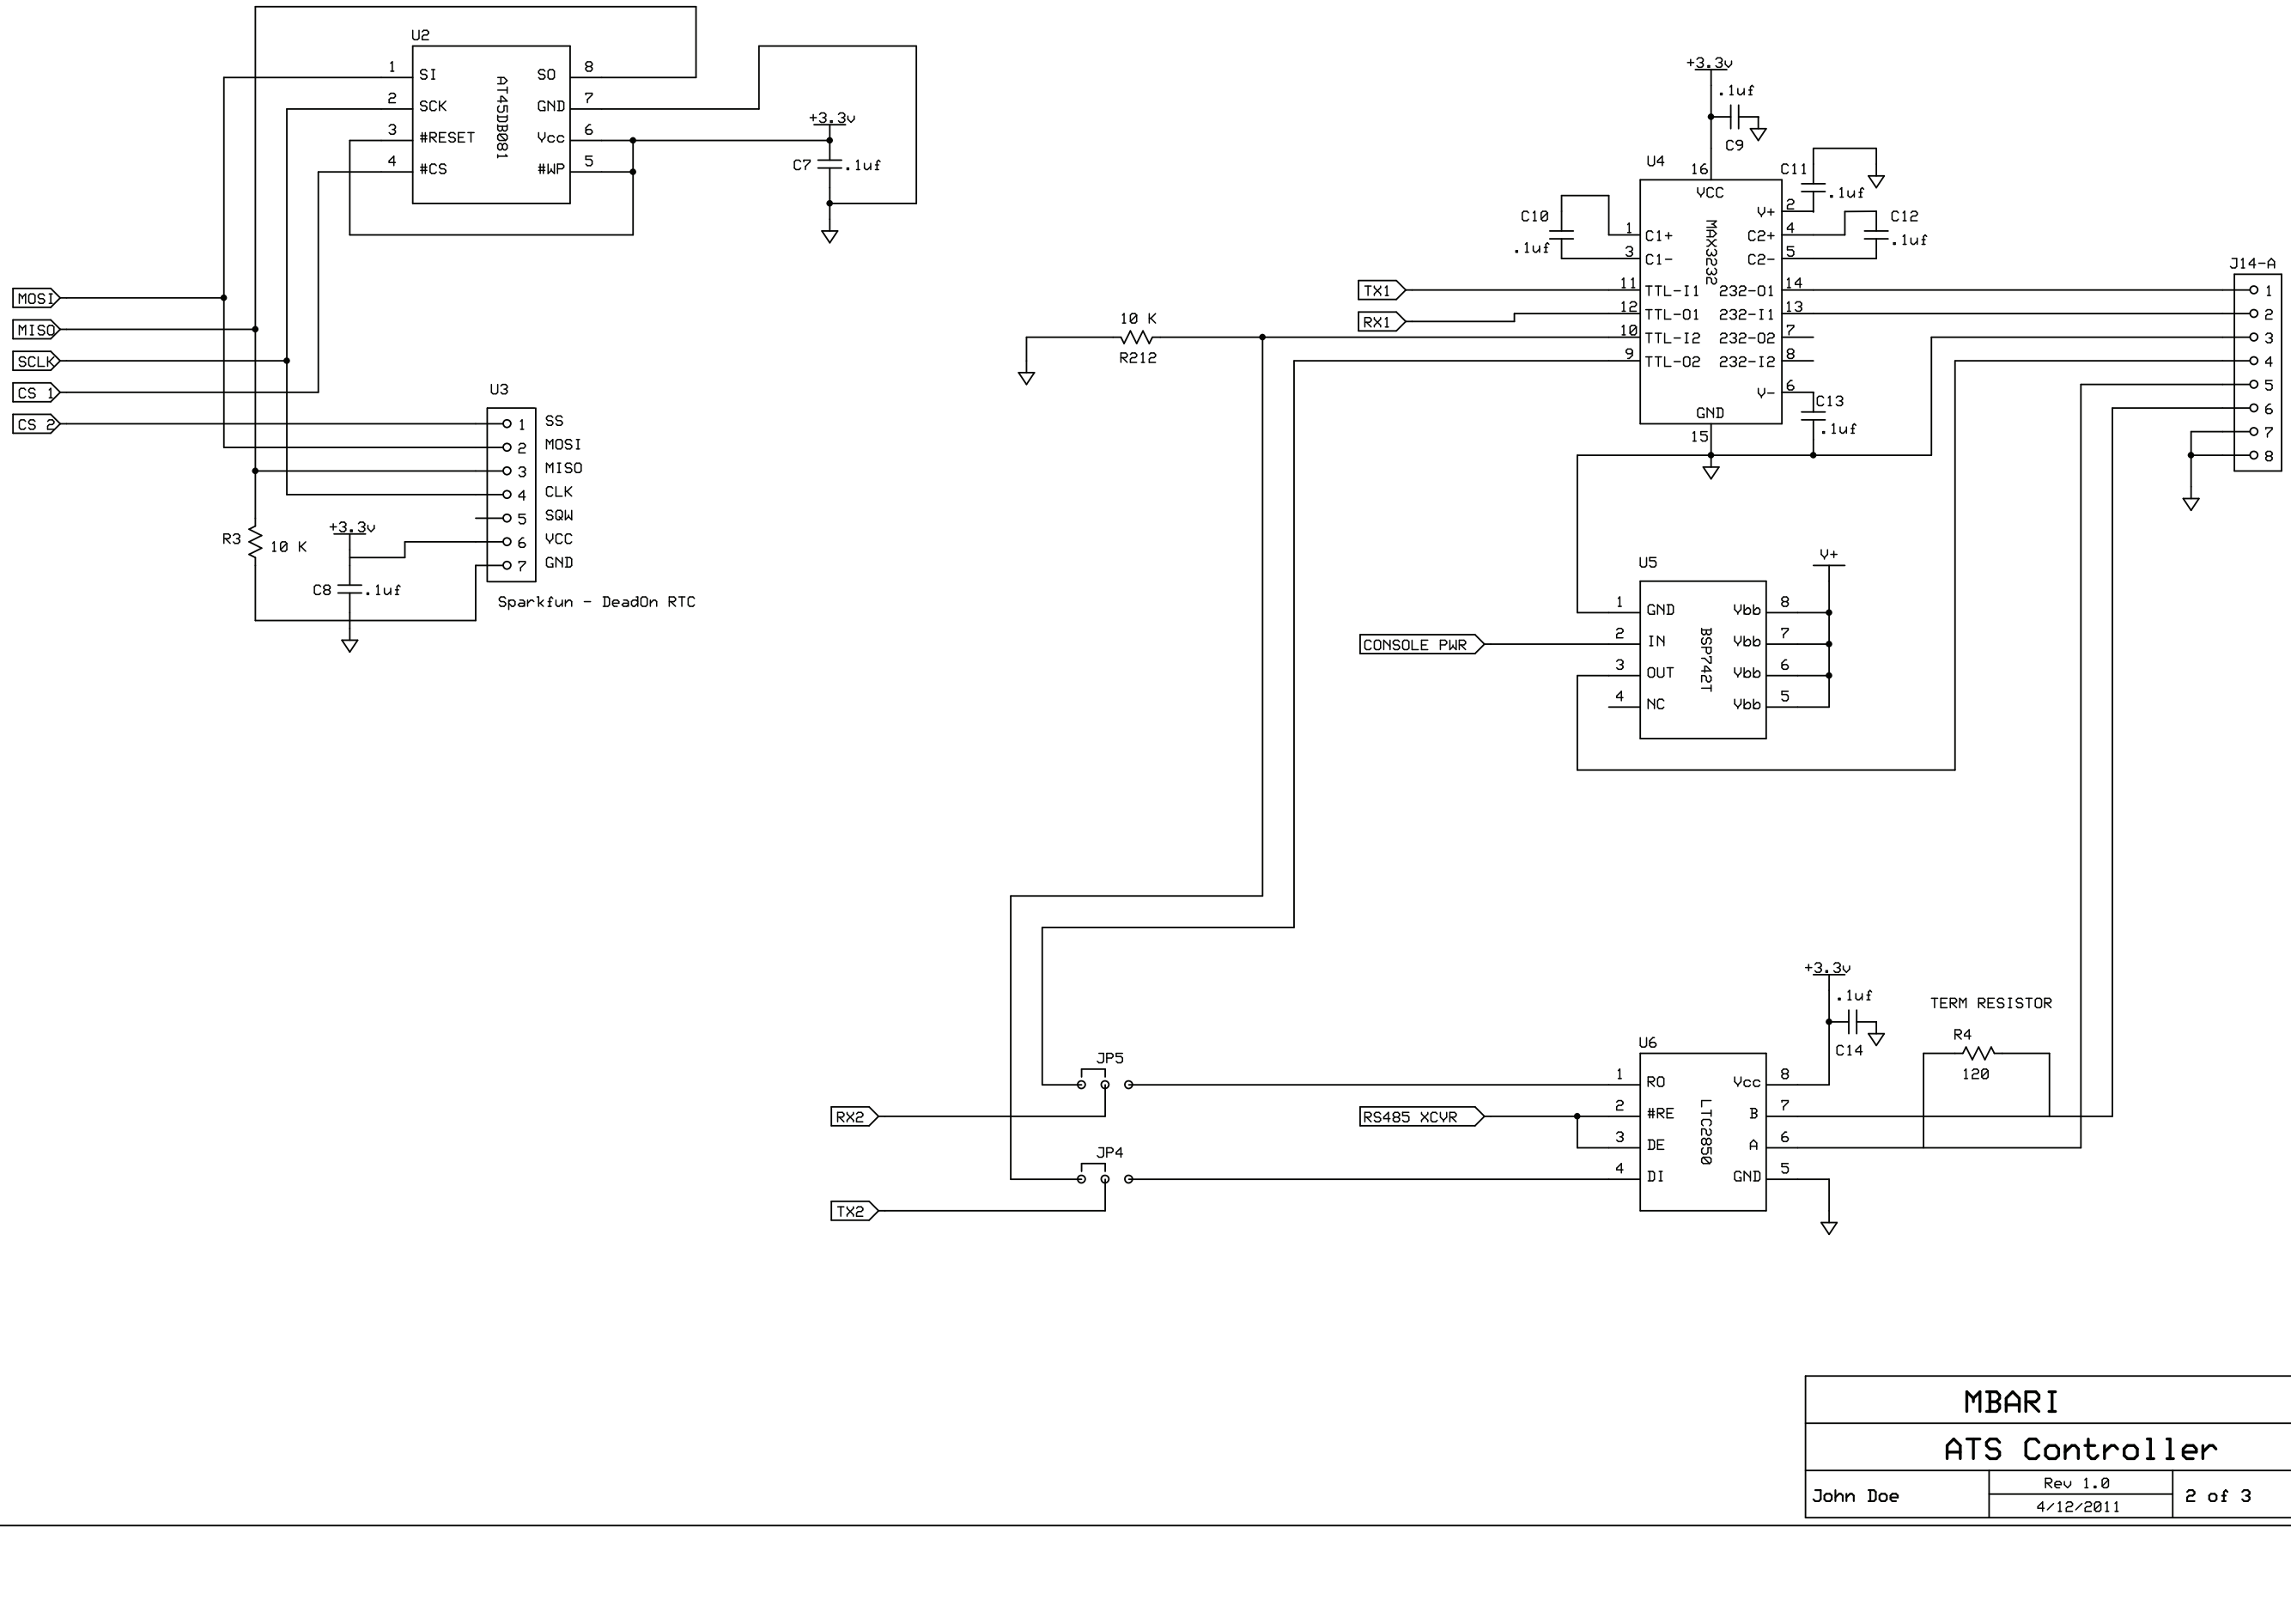

MBARI		
ATS Controller		
John Doe	Rev 1.0 4/12/2011	2 of 3

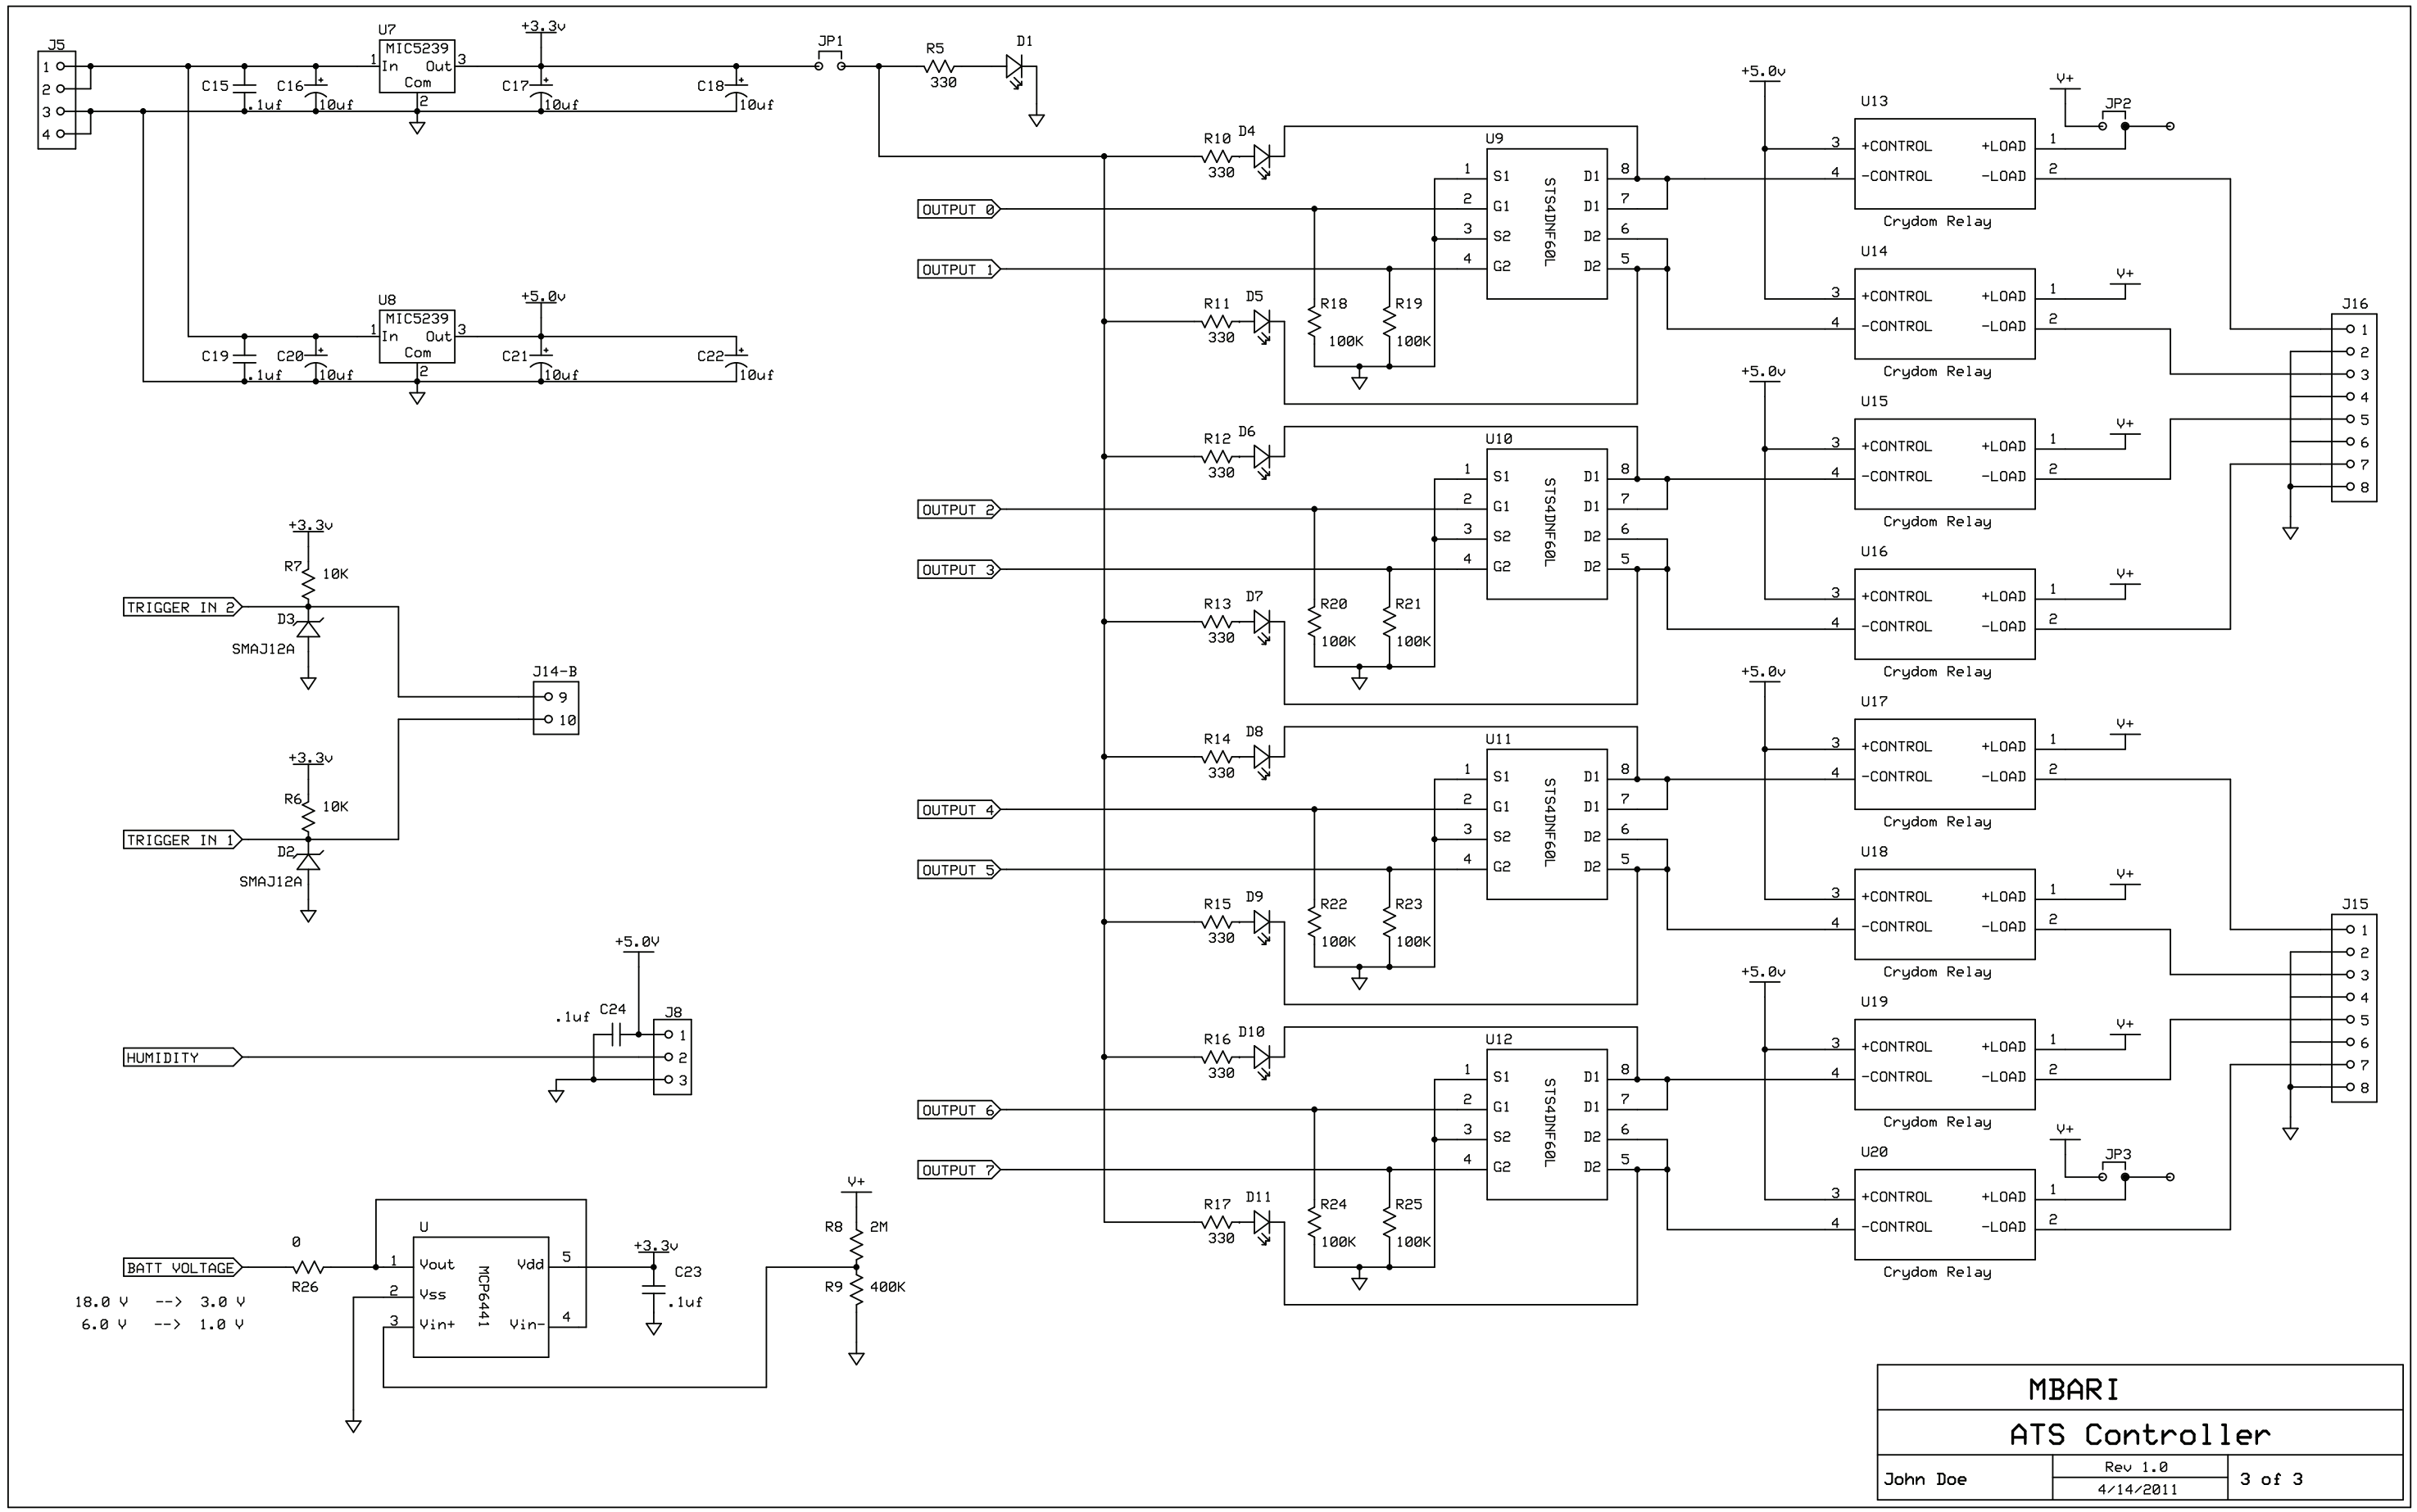

MBARI		
ATS Controller		
John Doe	Rev 1.0 4/14/2011	3 of 3