REVISIONS			
REV	DESCRIPTION	DATE	APPROVED

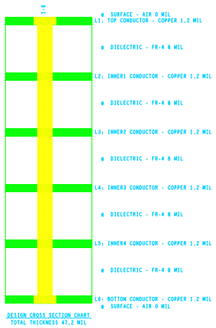

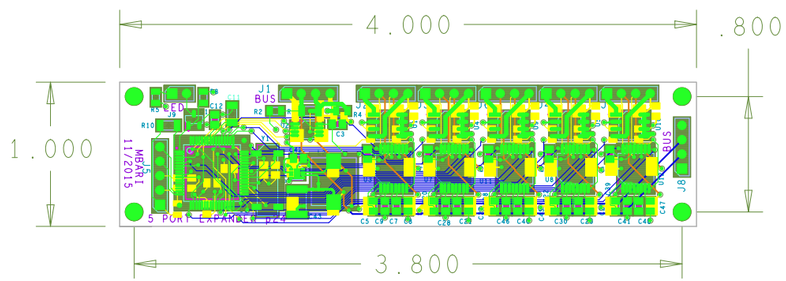

DRILL CHART: TOP to BOTTOM			
ALL UNITS ARE IN MILS			
FIGURE	SIZE	PLATED	QTY
○	15.0	PLATED	150
T44	44.0	PLATED	35
T26	126.0	PLATED	4

UNLESS OTHERWISE SPECIFIED	SIGNATURES	DATE
DIMENSIONS ARE IN INCHES		
TOLERANCES ON:		
2 PL DECIMALS ±		
3 PL DECIMALS ±		
ANGLES ±		
FRACTIONS ±		

MBARI		
5 PORT EXPANDER P24		
SIZE	FSCM NO	DWG NO
SCALE		SHEET