REVISIONS			
REV	DESCRIPTION	DATE	APPROVED

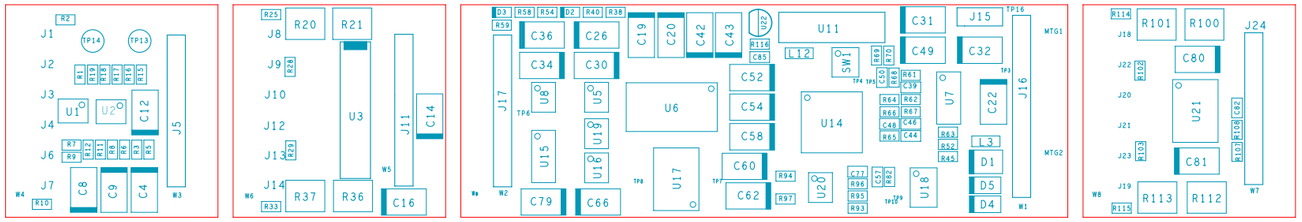

UNLESS OTHERWISE SPECIFIED	SIGNATURES	DATE	HIGH RESOLUTION PH METER
DIMENSIONS ARE IN INCHES TOLERANCES ON: 2 PL DECIMALS +/- 0.02" 3 PL DECIMALS +/- 0.005" ANGLES +/- 1 Degree FRACTIONS +			MONTEREY BAY AQUARIUM RESEARCH INSTITUTE 7700 SANDHOLDT ROAD MOSS LANDING, CA
	DESIGNED BY: THOM MAUGHAN		SIZE B / REVISION 0 / DWG NO 10020229
	LAYOUT BY: JOSE ROSAL		SCALE 1-1 / SHEET 1-1