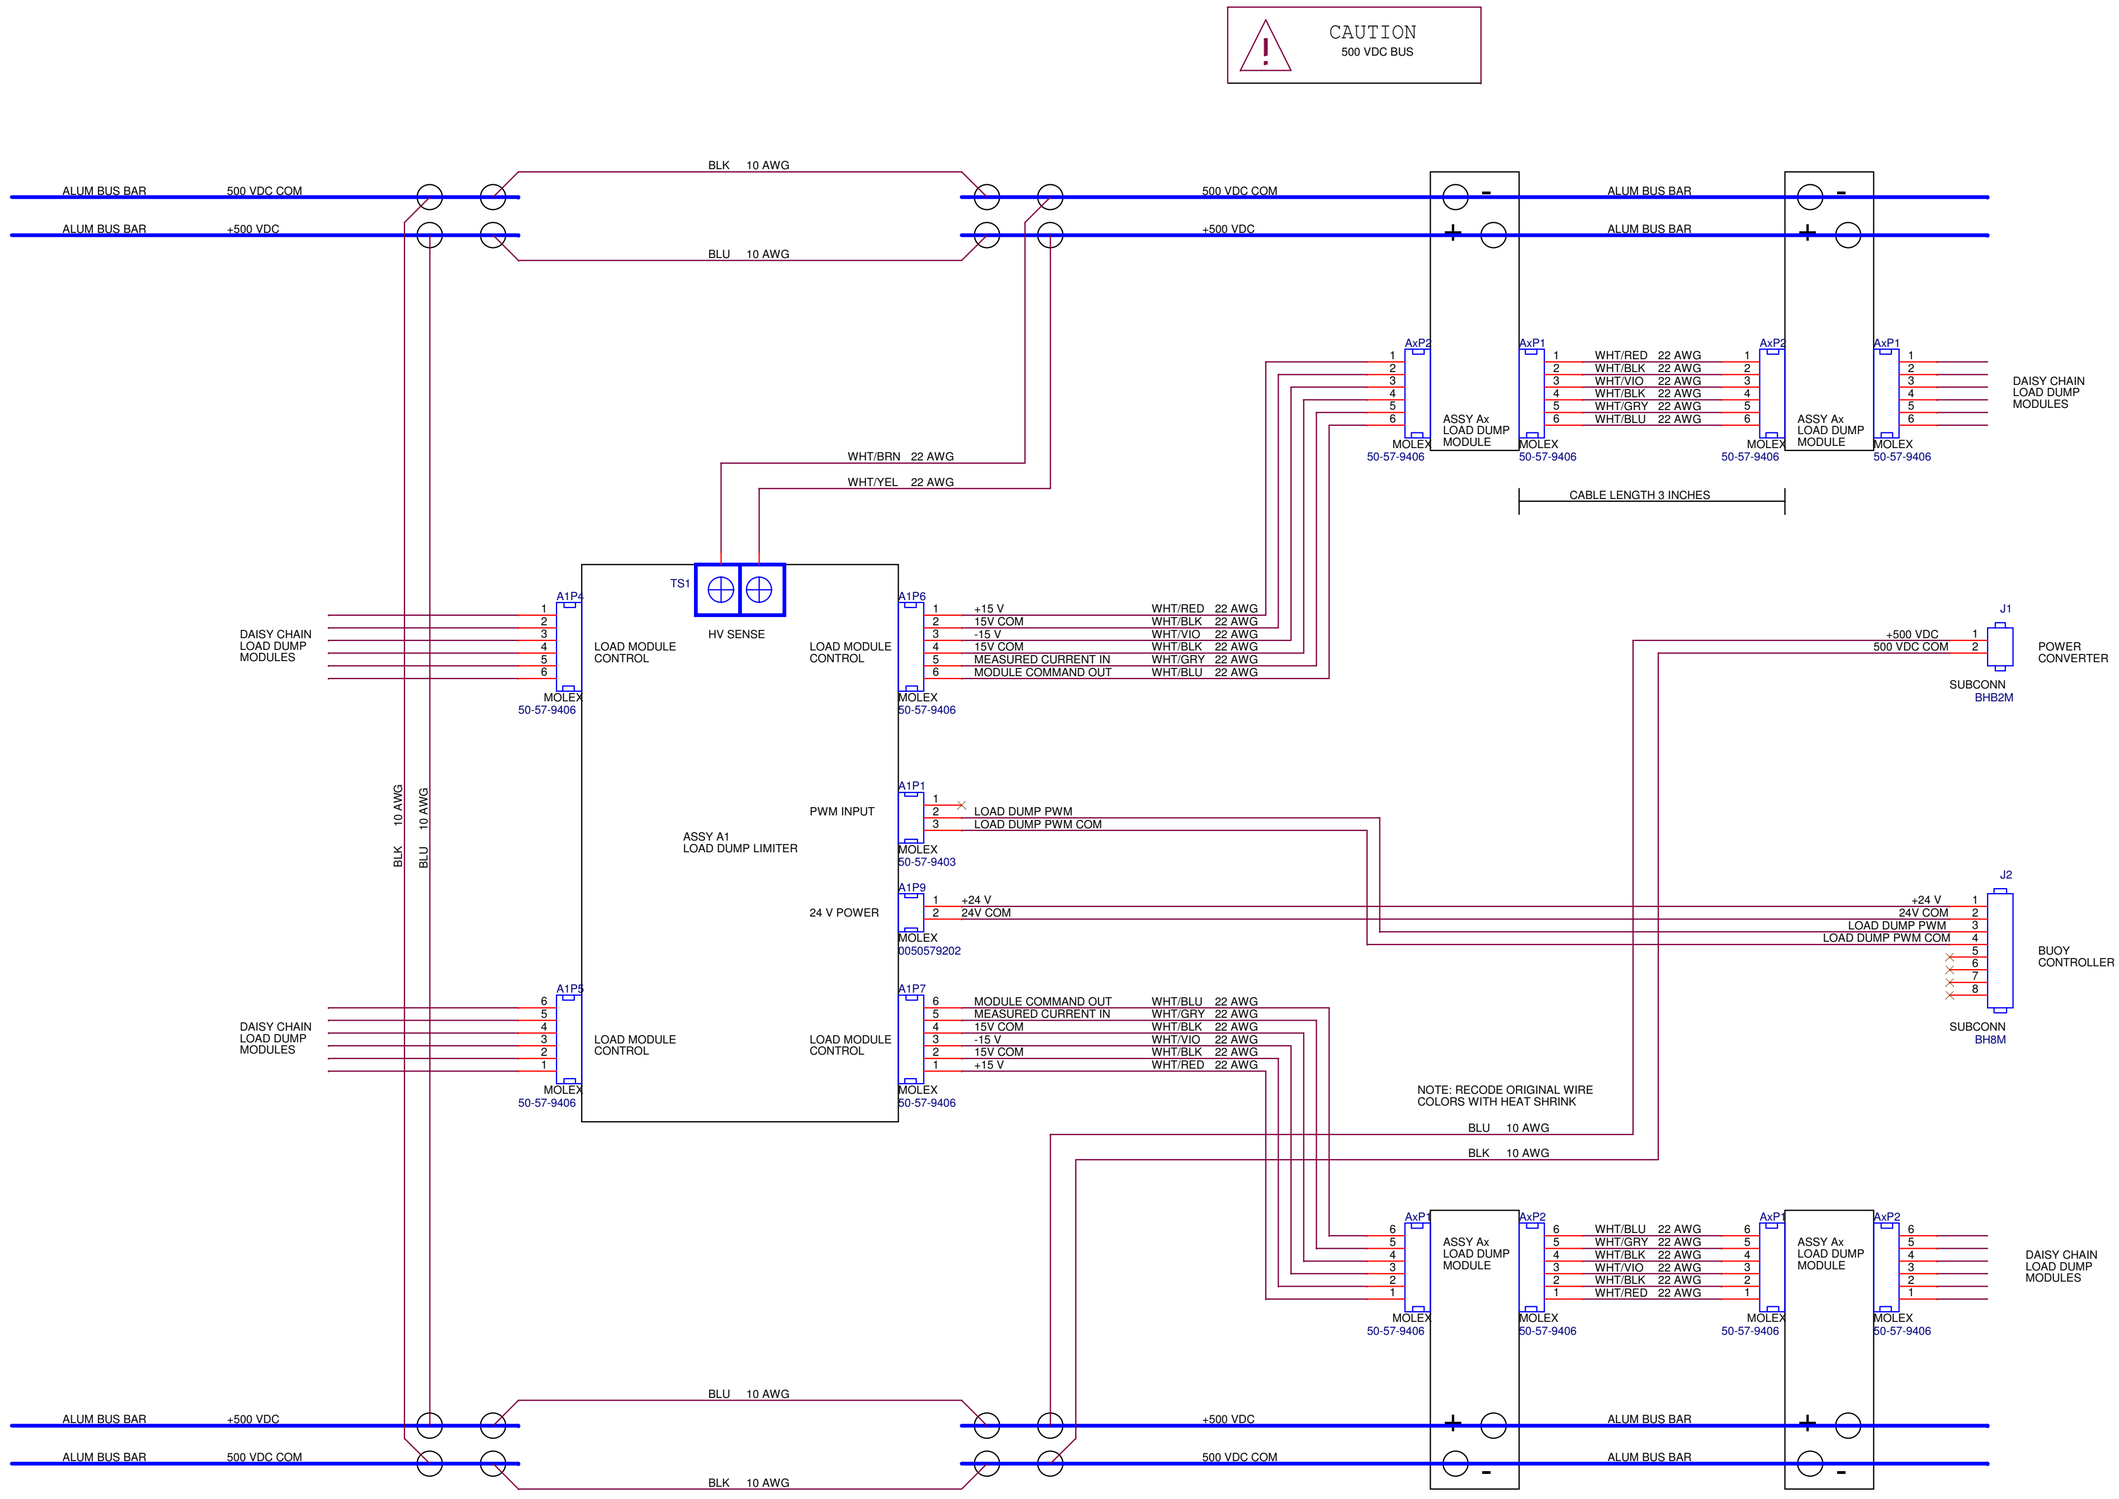

Engineer: P. McGill			
Title	Power Buoy: Linear Load Dump		
Size C	Document Number <Doc>		Rev 1.0.0
Date: Wednesday, February 08, 2012	Sheet 1 of 1		