REVISIONS			
REV	DESCRIPTION	DATE	APPROVED

DRILL CHART: TOP to BOTTOM			
ALL UNITS ARE IN MILS			
FIGURE	SIZE	PLATED	QTY
T35	35.0	PLATED	53
□	35.0	PLATED	8
T43	43.0	PLATED	13
126	126.0	PLATED	4

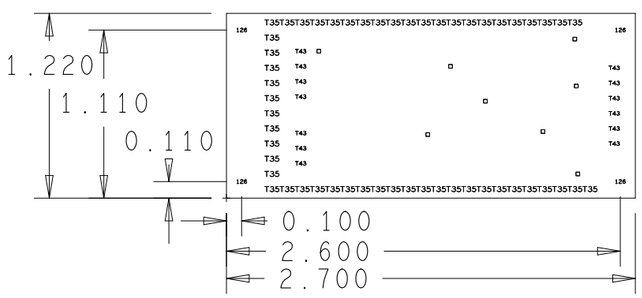

CLASS II FABRICATION NOTES: (UNLESS OTHERWISE SPECIFIED)

1. BOARDS SHALL BE 100% NET LIST TESTED FOR OPENS AND SHORTS PER PROVIDED IPC-D-356 NETLIST.
2. THIS BOARD SHALL BE MANUFACTURED IN ACCORDANCE WITH IPC-6012A CLASS II SPECIFICATIONS AND MEET IPC-600 CLASS II ACCEPTABILITY STANDARDS.
3. MATERIAL:
   a. FR4 PER IPC 4101B/24 /26, OR /28.
   b. SIGNAL LAYERS TO BE 1 OZ. COPPER.
   ~~c. PLANE LAYERS TO BE 1 OZ. COPPER.~~
   d. OVERALL THICKNESS TO BE 0.062" +/- 10%
4. LEGEND:
   a. WHITE NON-CONDUCTIVE EPOXY INK TOP SIDE ONLY.
5. SOLDERMASK:
   a. APPLY LIQUID PHOTO-IMAGABLE (LPI) SOLDER MASK OVER BARE COPPER PER IPC-SM-840 CLASS H, COLOR GREEN, BOTH SIDES.
6. PLATING FINISH:
   a. HOT AIR SOLDER LEVELING (HASL) SN63A SnPb SOLDER.
   ~~b. IMMERSION SILVER (Ag).~~
7. PROCESS ALLOWANCES:
   a. MAXIMUM BOW AND TWIST SHALL NOT EXCEED .007" PER INCH
   b. HOLE DIMENSIONS APPLY AFTER PLATING.
   c. ALL HOLES SHALL BE LOCATED WITHIN 0.003" DIAMETER OF TRUE POSITION.
   d. LAYER TO LAYER REGISTRATION SHALL BE WITHIN 0.003".
   e. CONDUCTOR WIDTHS AND SPACING SHALL BE WITHIN +/- 0.002".
   f. REMOVE ALL BURRS AND BREAK SHARP EDGES 0/015" MAX.
   g. CUT OUTSIDE OF 0.001" BOARD OUTLINE.

VISIBLE LAYERS

UNLESS OTHERWISE SPECIFIED	SIGNATURES	DATE
DIMENSIONS ARE IN INCHES TOLERANCES ON: 2 PL DECIMALS +/- 0.02" 3 PL DECIMALS +/- 0.005" ANGLES +/- 1 Degree FRACTIONS +		
	DESIGNED BY: PAUL McGILL	
	LAYOUT BY: JOSE ROSAL	

DRIFTER pH SENSOR AMPLIFIER

MONTEREY BAY AQUARIUM RESEARCH INSTITUTE
7700 SANDHOLDT ROAD
MOSS LANDING, CA

SIZE	REVISION	DWG NO
B	A	10020947

SCALE		SHEET
1-1		1-1