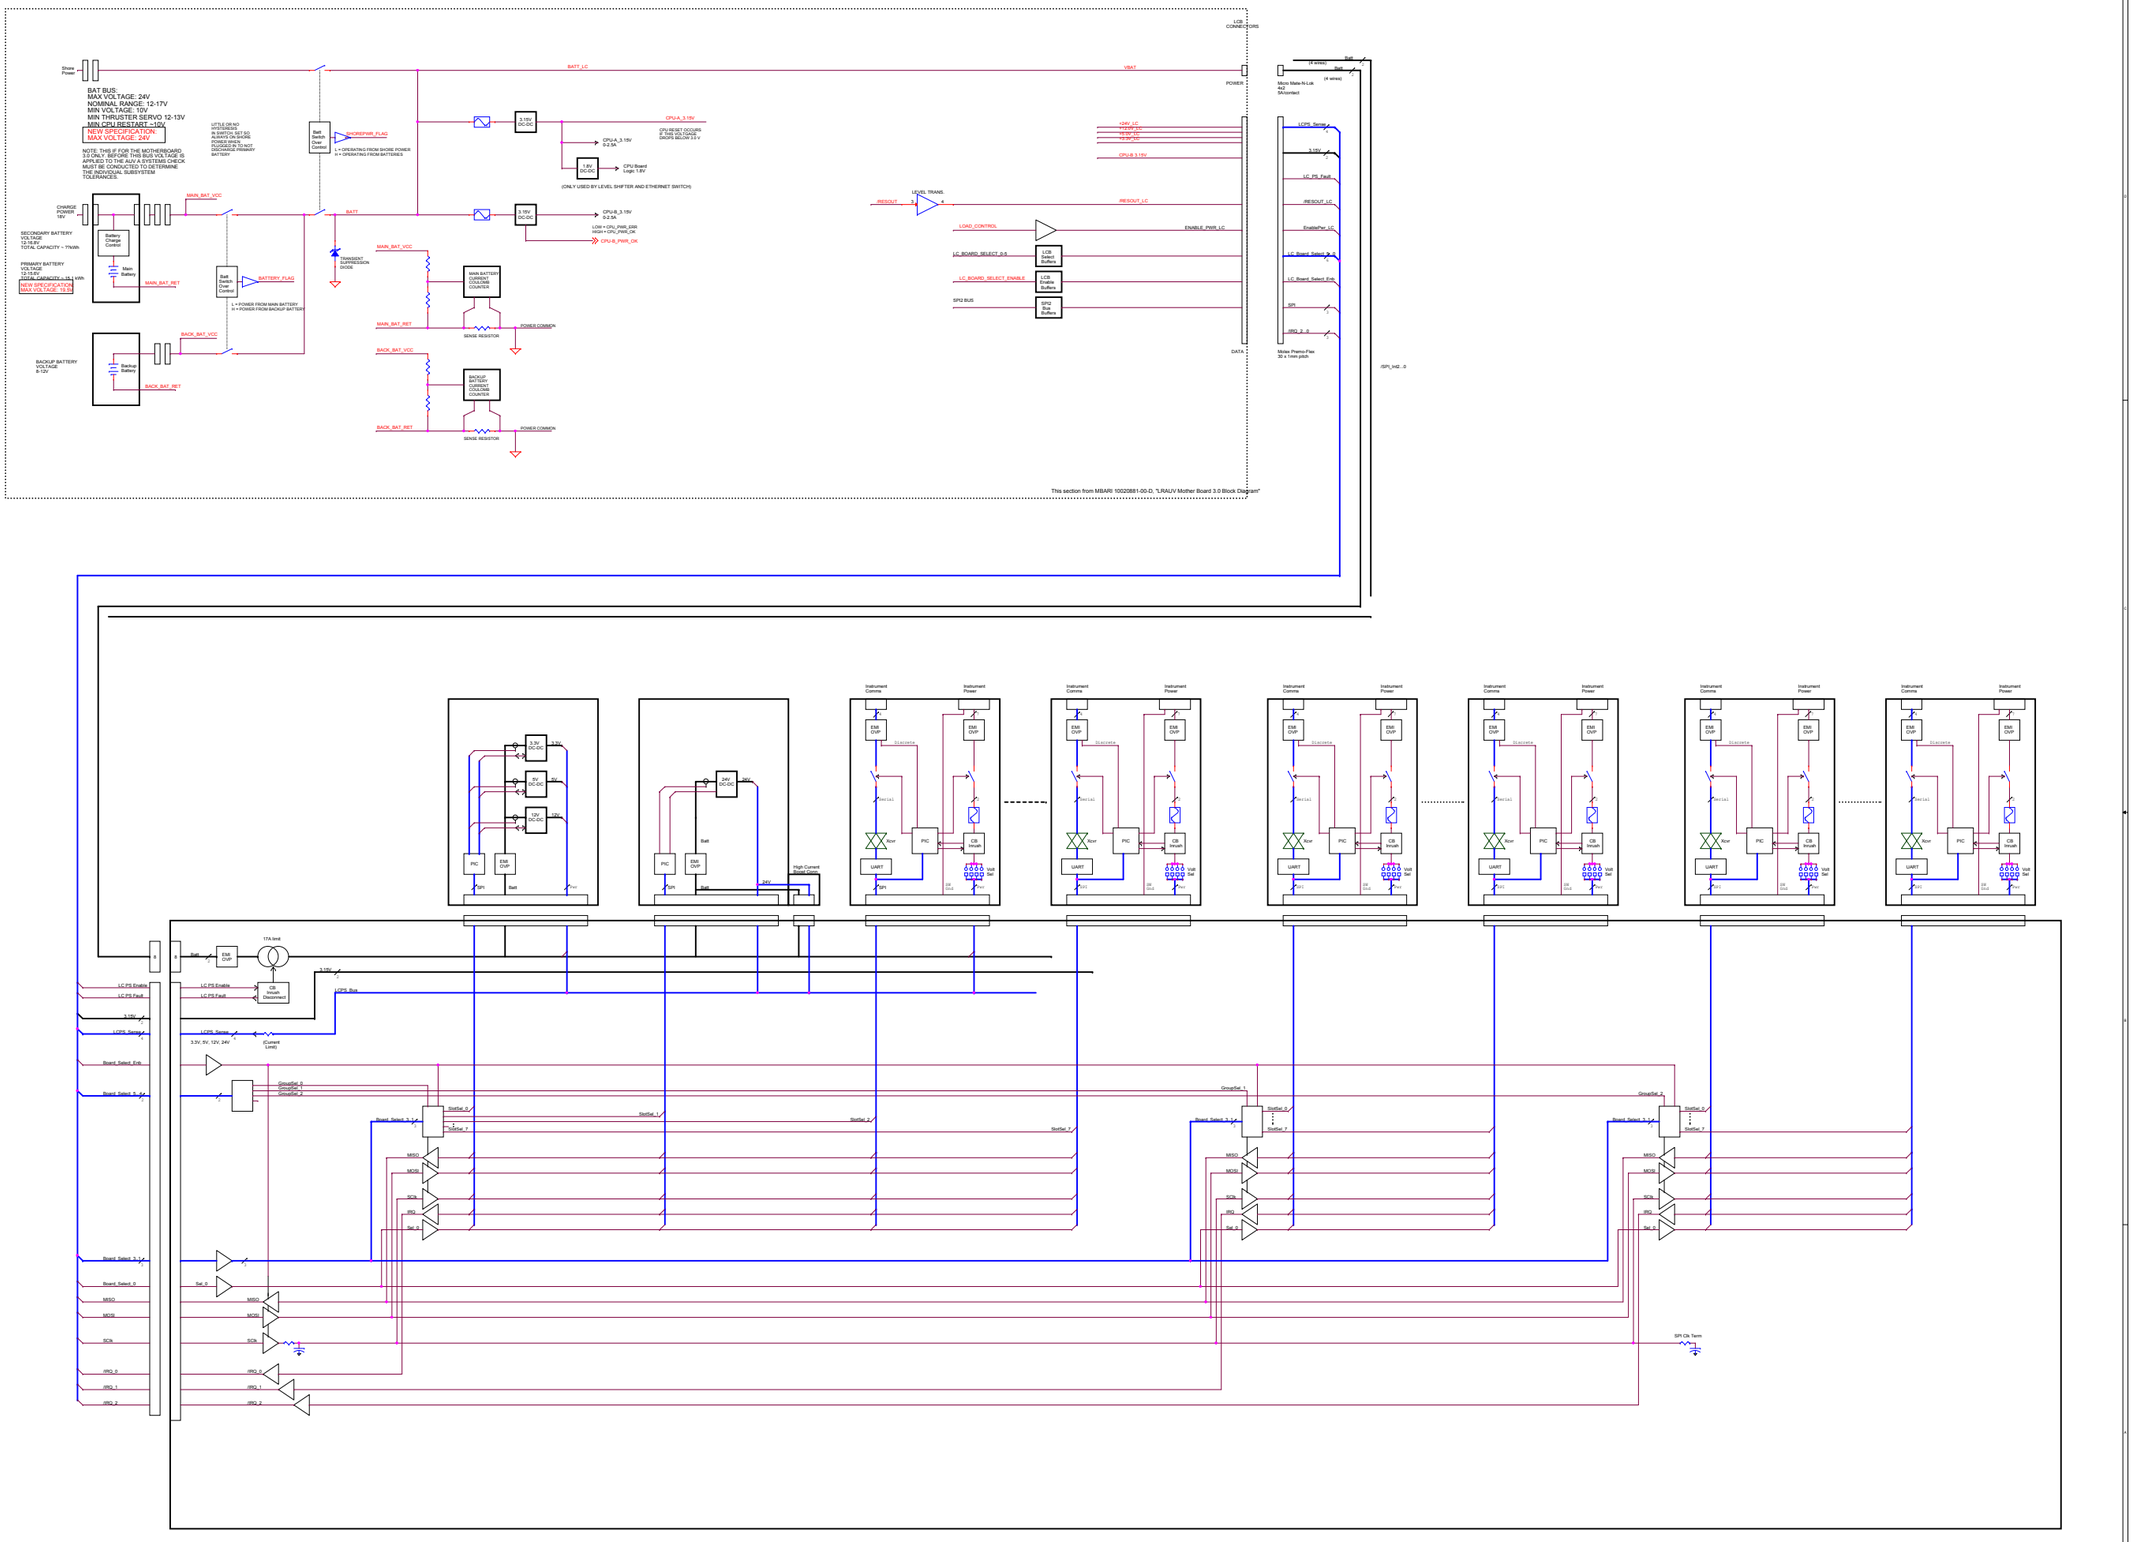

Rev	Date	By	Change
0.2	12 Jan 15	ECM	Remove GroupSel gating of Addr0 to boards; add Aux connector to 24V Converter
0.1	1 Dec 14	ECM	Change Board Sel Enable distribution, to eliminate double gating and races

X:\960739 LRAUV\Project Drawings\Project EE Design\LoadControlSubsystem\Block\Diagrams\LoraBackplane

Monterey Bay Aquarium Research Institute
7700 Sandholdt Road, Moss Landing, CA 95039

Title: Block Diagram, Single-Backplane Load Control System, LRAUV

Engineer: Mellinger
Layout: <Layout>
Document Number: <Doc>
Rev: B
File:
Layout File:
Date: Monday, June 01, 2015
Sheet 1 of 1
Size: D-2